


Steel Ice Center
320 E. 1st.St.
Bethlehem, PA 18015

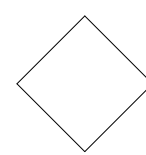


STEEL ICE EXPANSION



HIGHLAND
ASSOCIATES
architecture | engineering | interior design


DRAWING NO:	SKA-00	DRAWING TITLE:	Cover Sheet	PROJECT:	STEEL ICE EXPANSION	DATE:		DESIGN BY:	
						08/01/2025	SCALE:	A.G.	T.W.

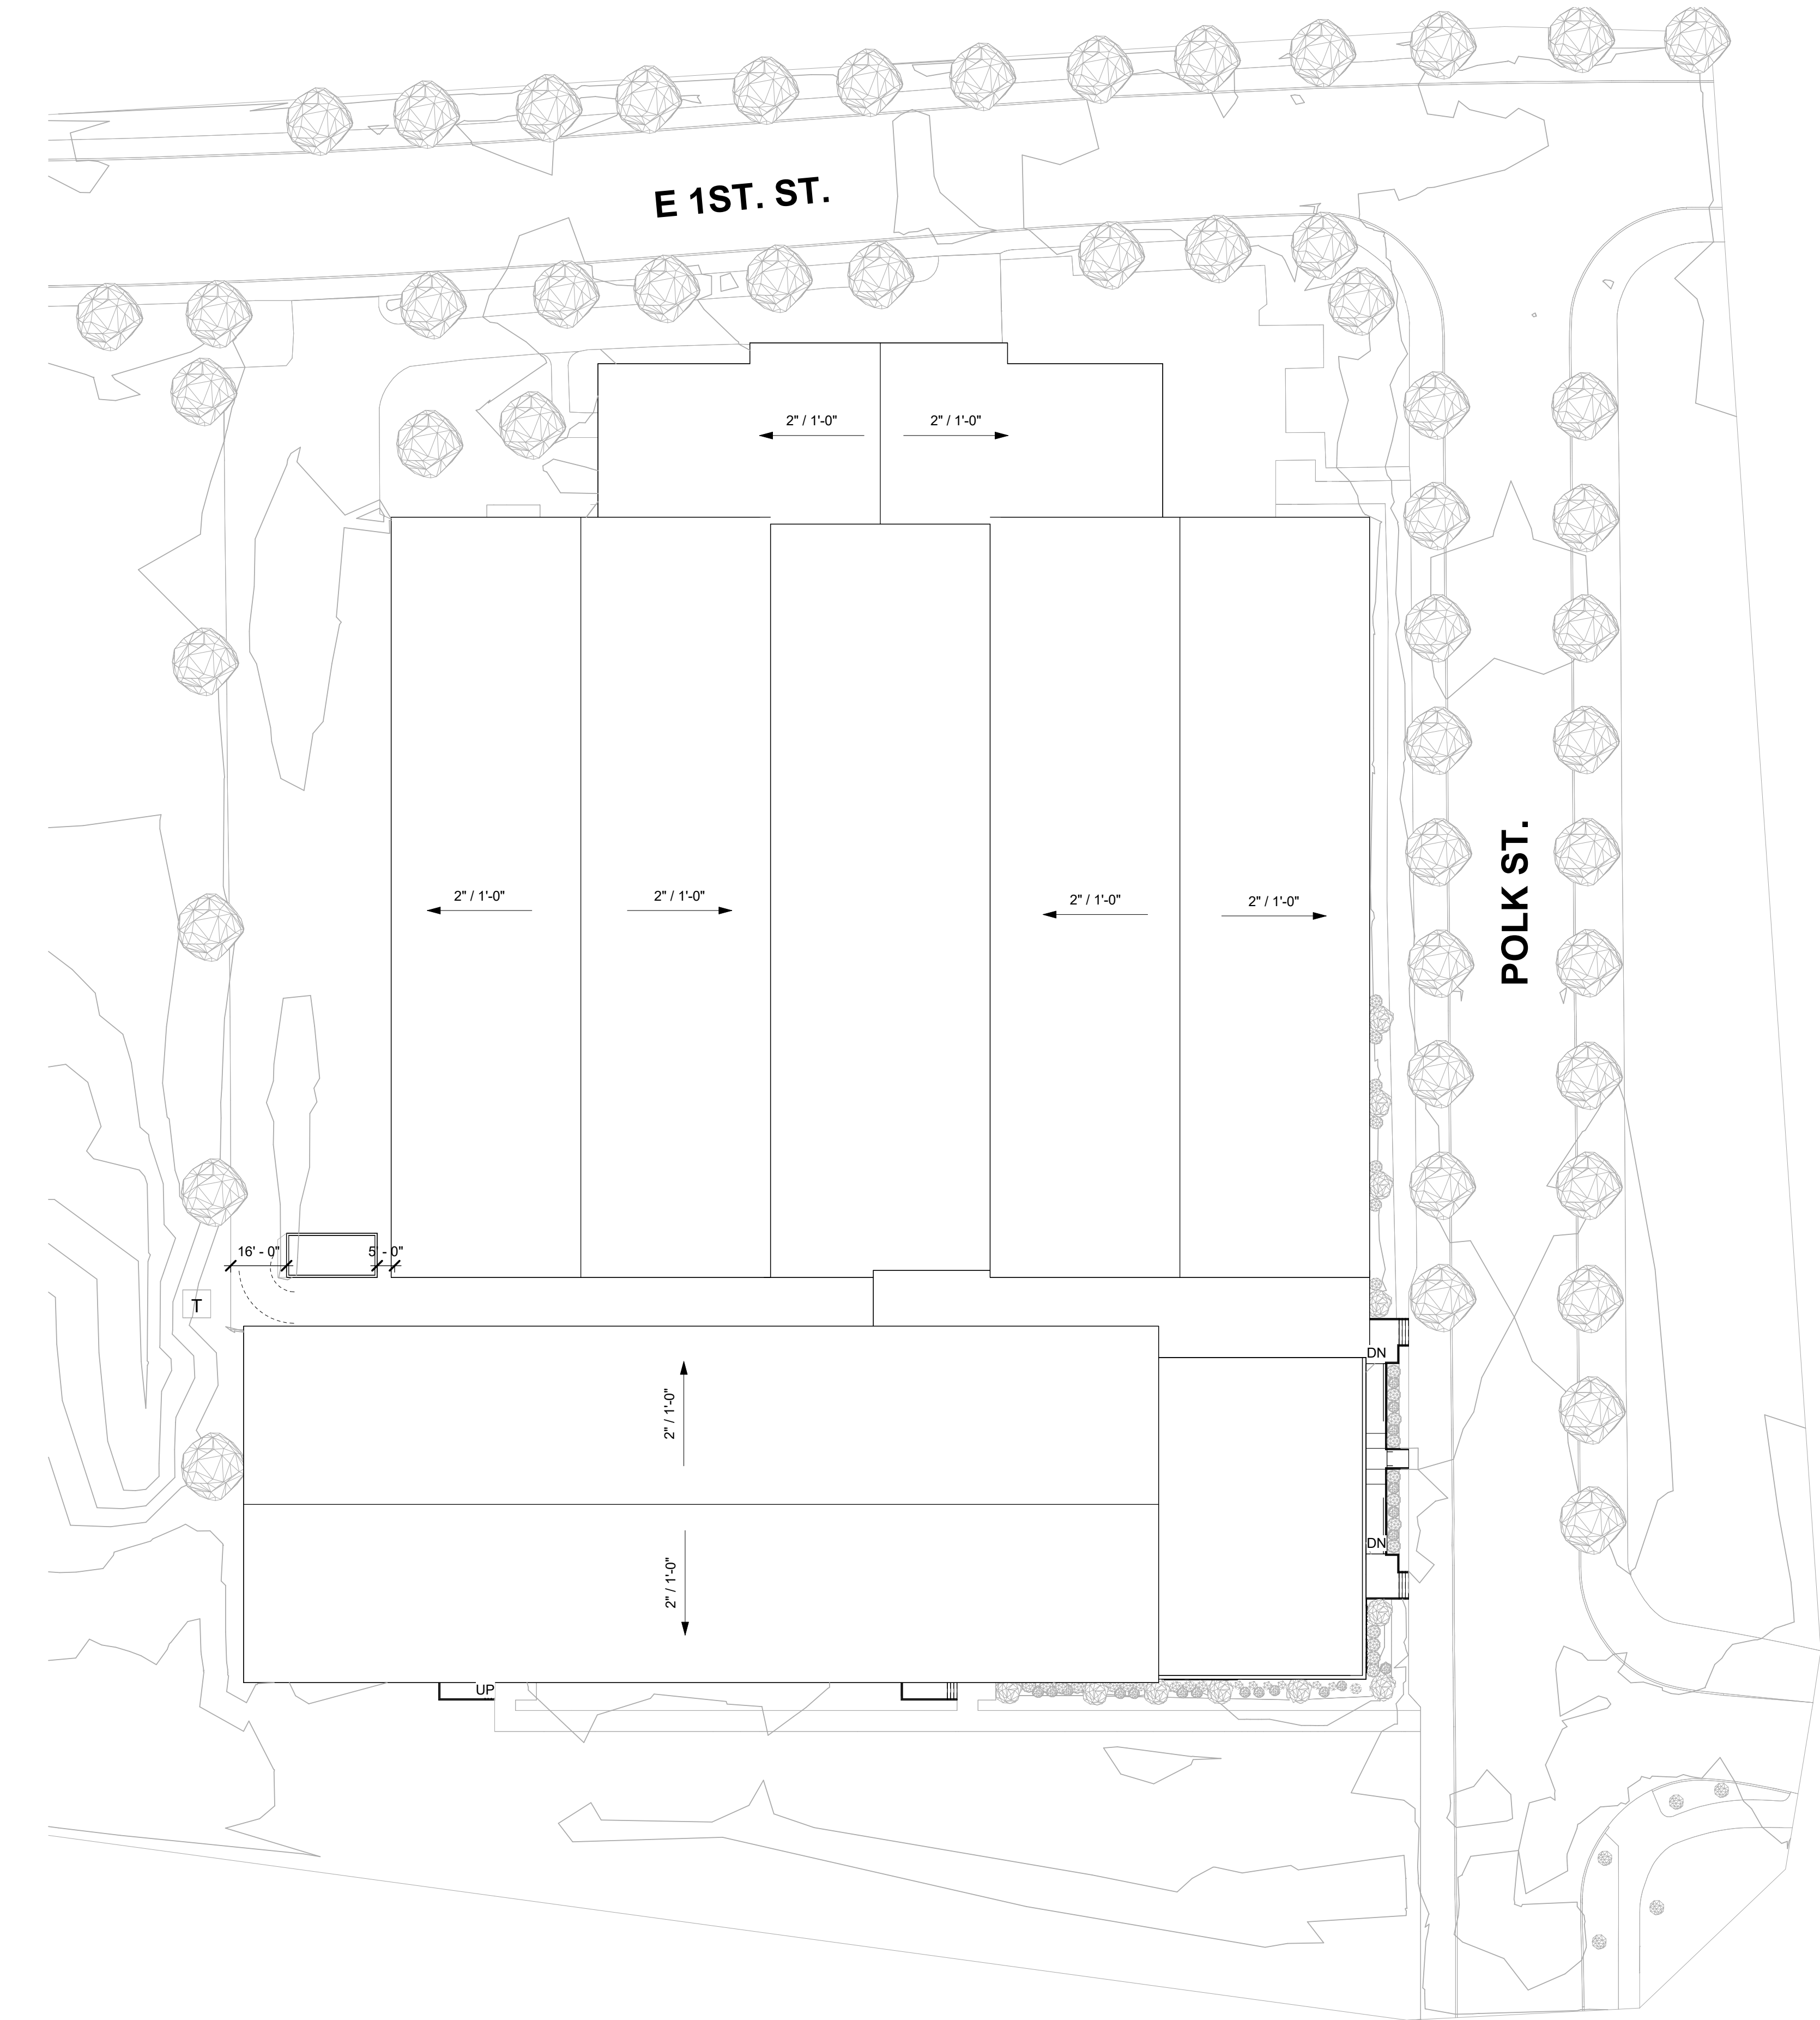

HIGHLAND
ASSOCIATES
architecture | engineering | interior design

DRAWING NO: SKA-01	DRAWING TITLE: Site Plan	PROJECT: STEEL ICE EXPANSION	DATE: 08/01/2025	DESIGNED BY: A.G.
			SCALE: 1" = 30'-0"	CHECKED BY: T.W.



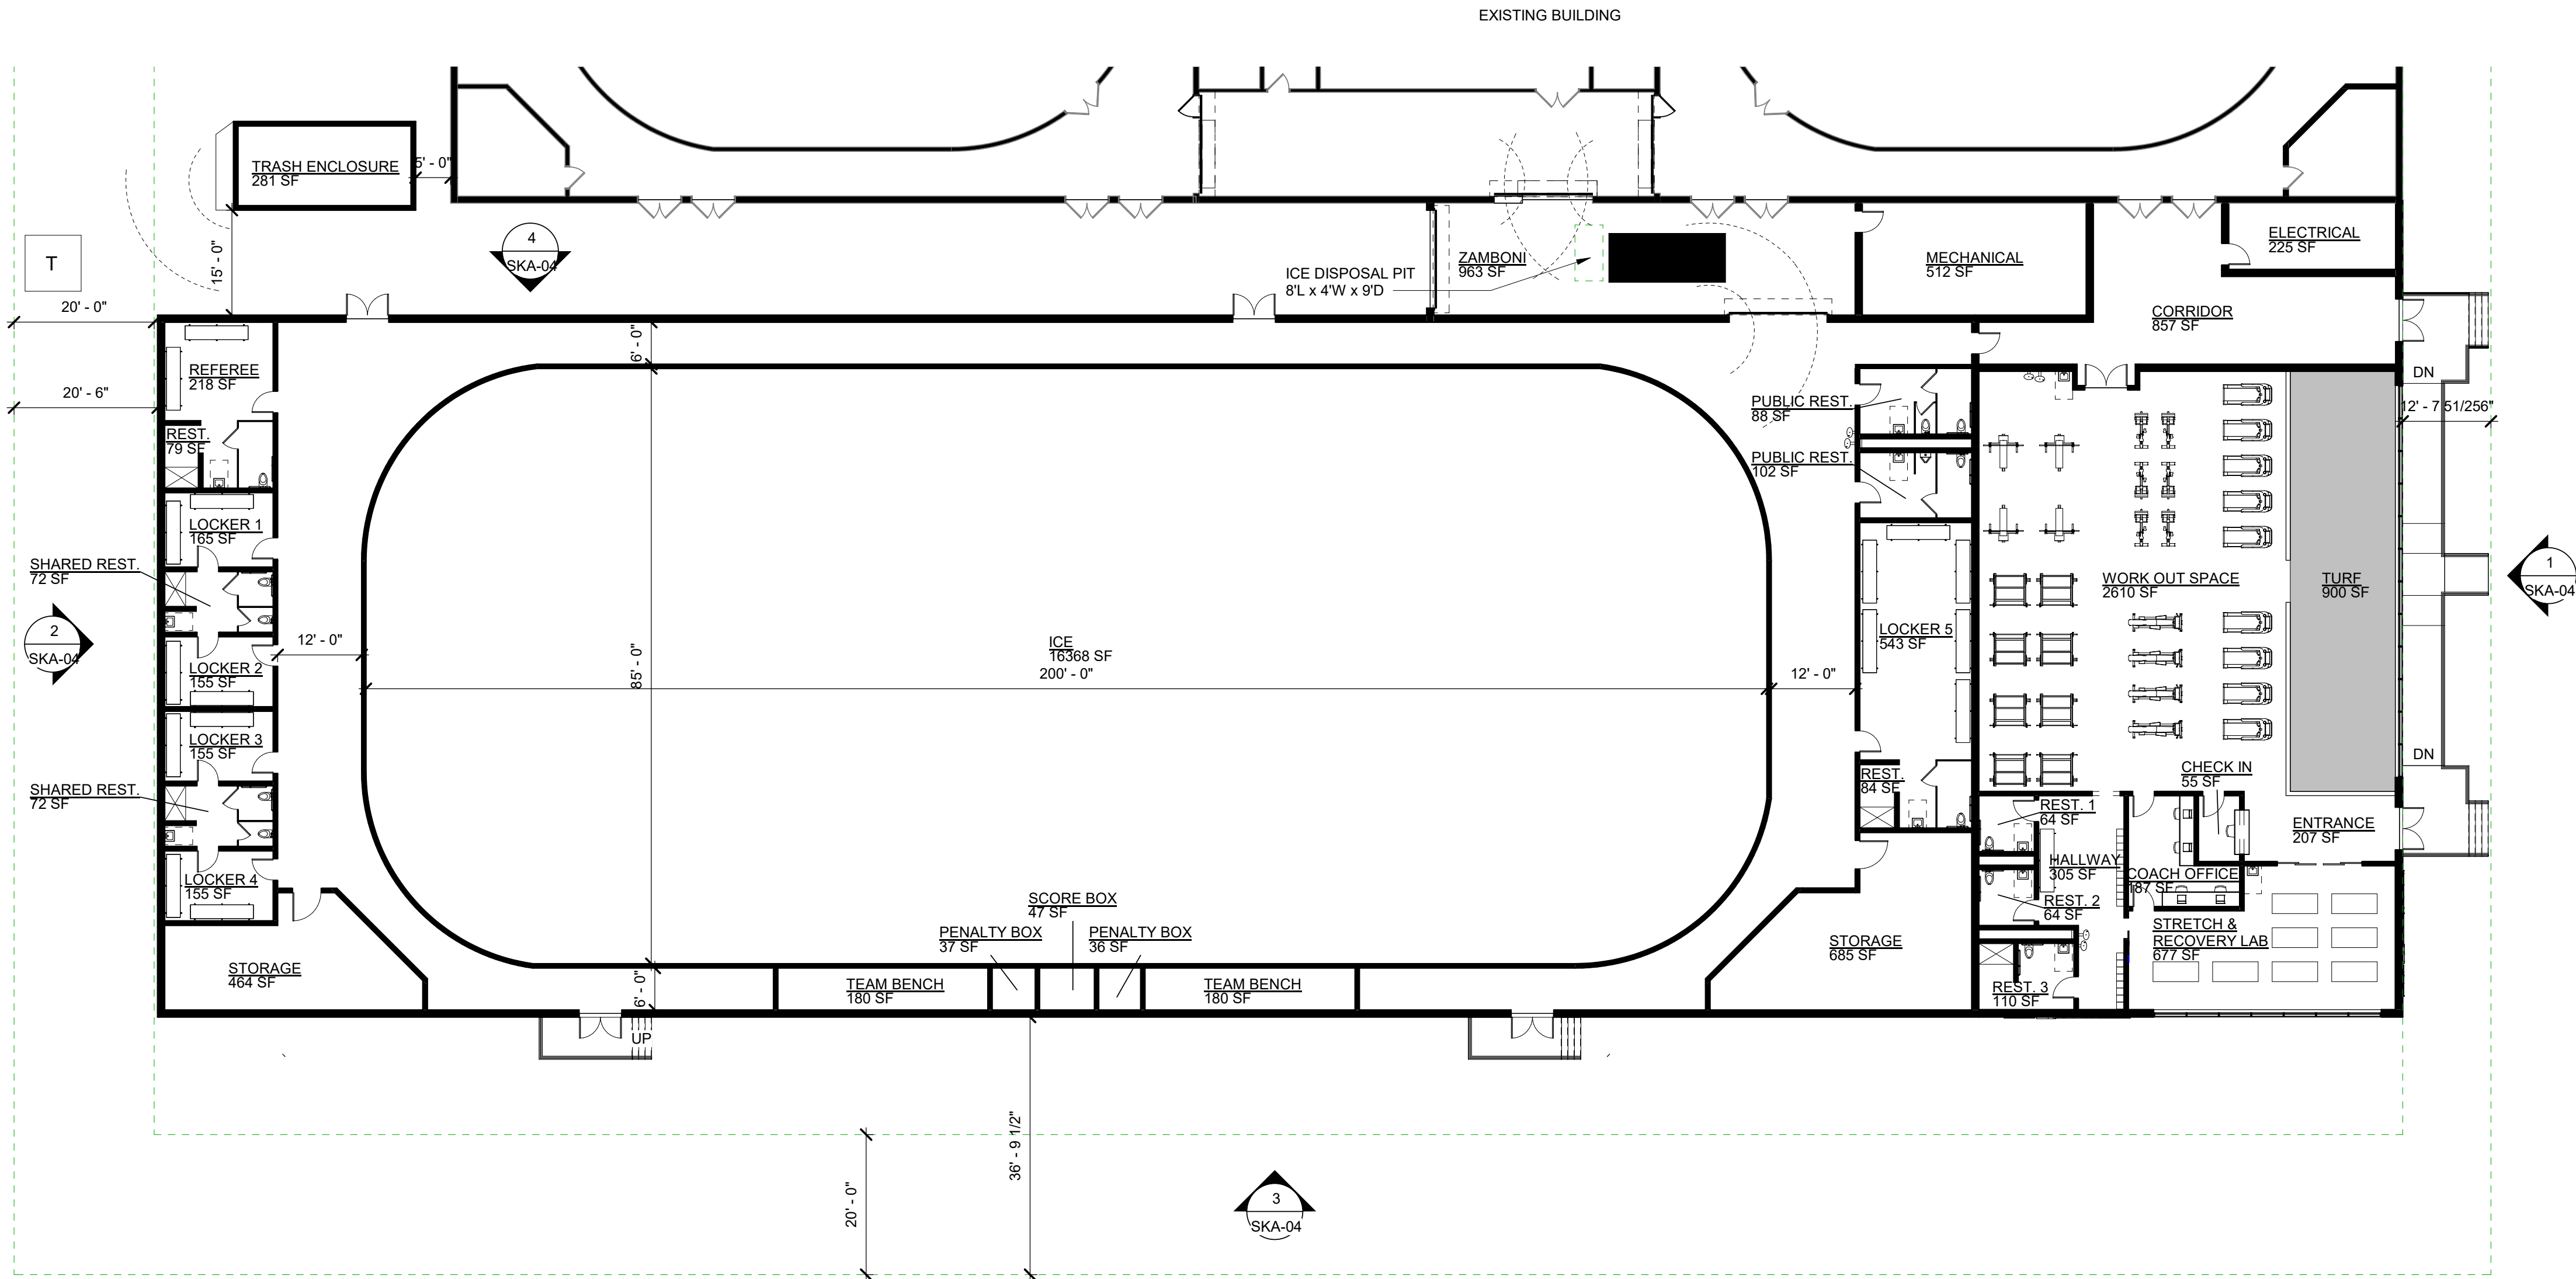


1
SKA-03

ARCHITECTURAL LEVEL 01
PLAN
SCALE 1/16" = 1'-0"




HIGHLAND
ASSOCIATES
architecture | engineering | interior design


DRAWING NO: SKA-03	PROJECT: STEEL ICE EXPANSION	DATE: 08/01/2025	DESIGN BY: A.G.
		SCALE: 1/16" = 1'-0"	CHECKED BY: T.W.

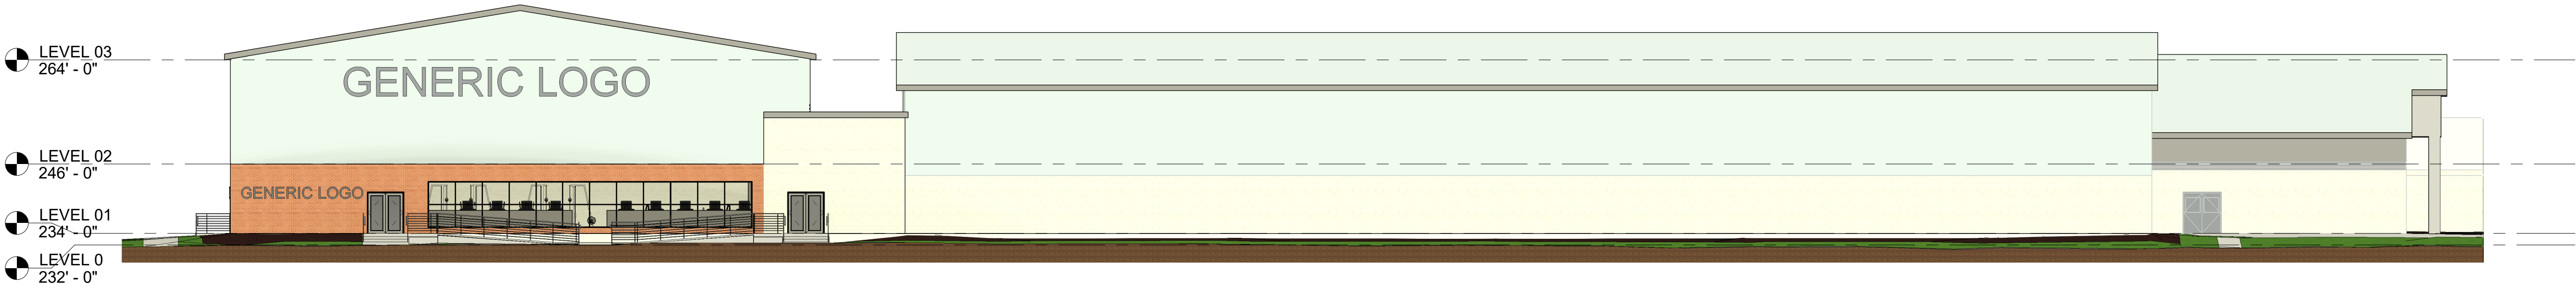


PRESENTATION EAST
ELEVATION

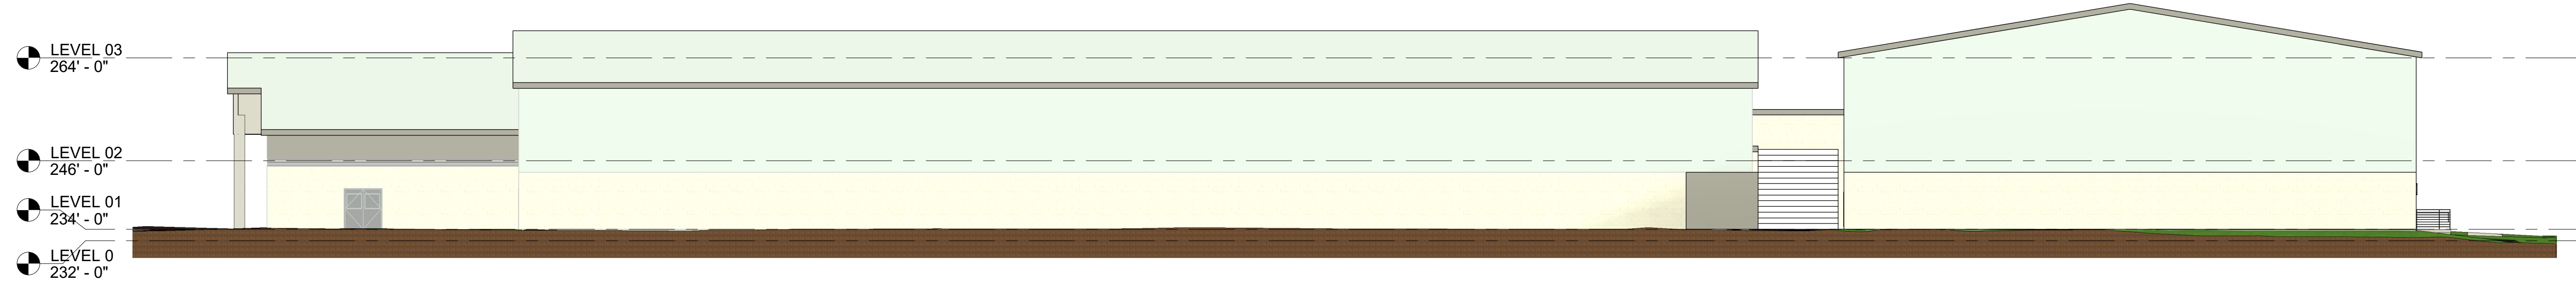

PRESENTATION WEST
ELEVATION

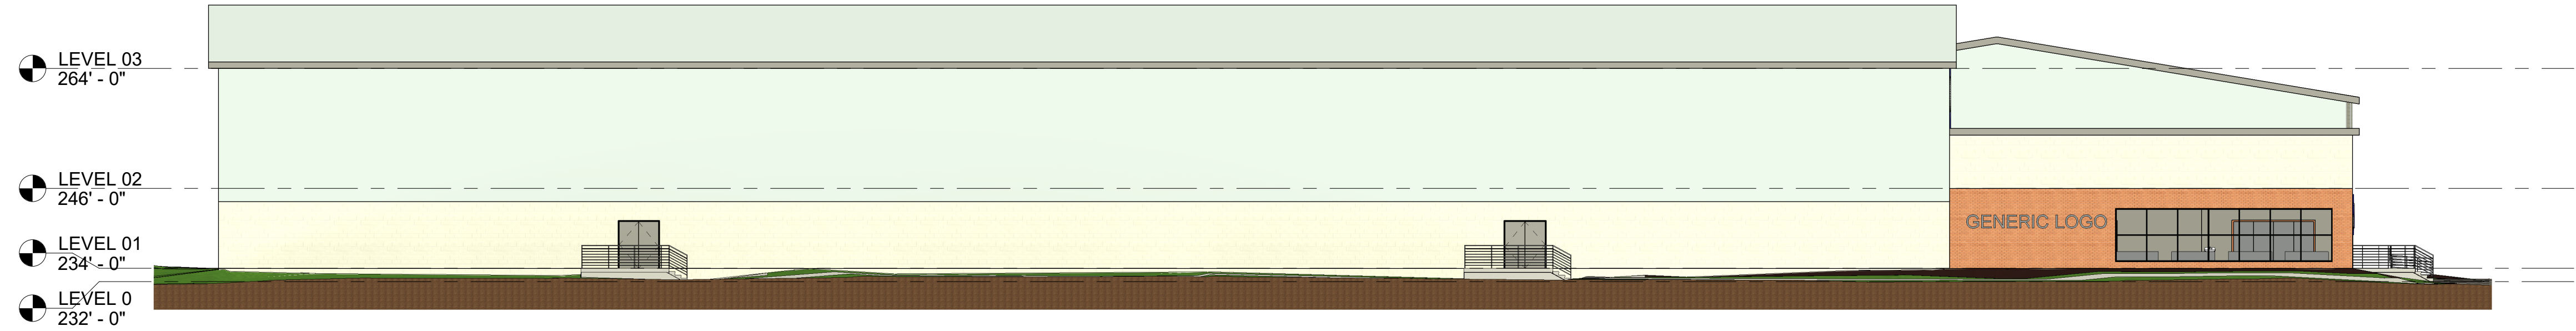

PRESENTATION SOUTH
ELEVATION

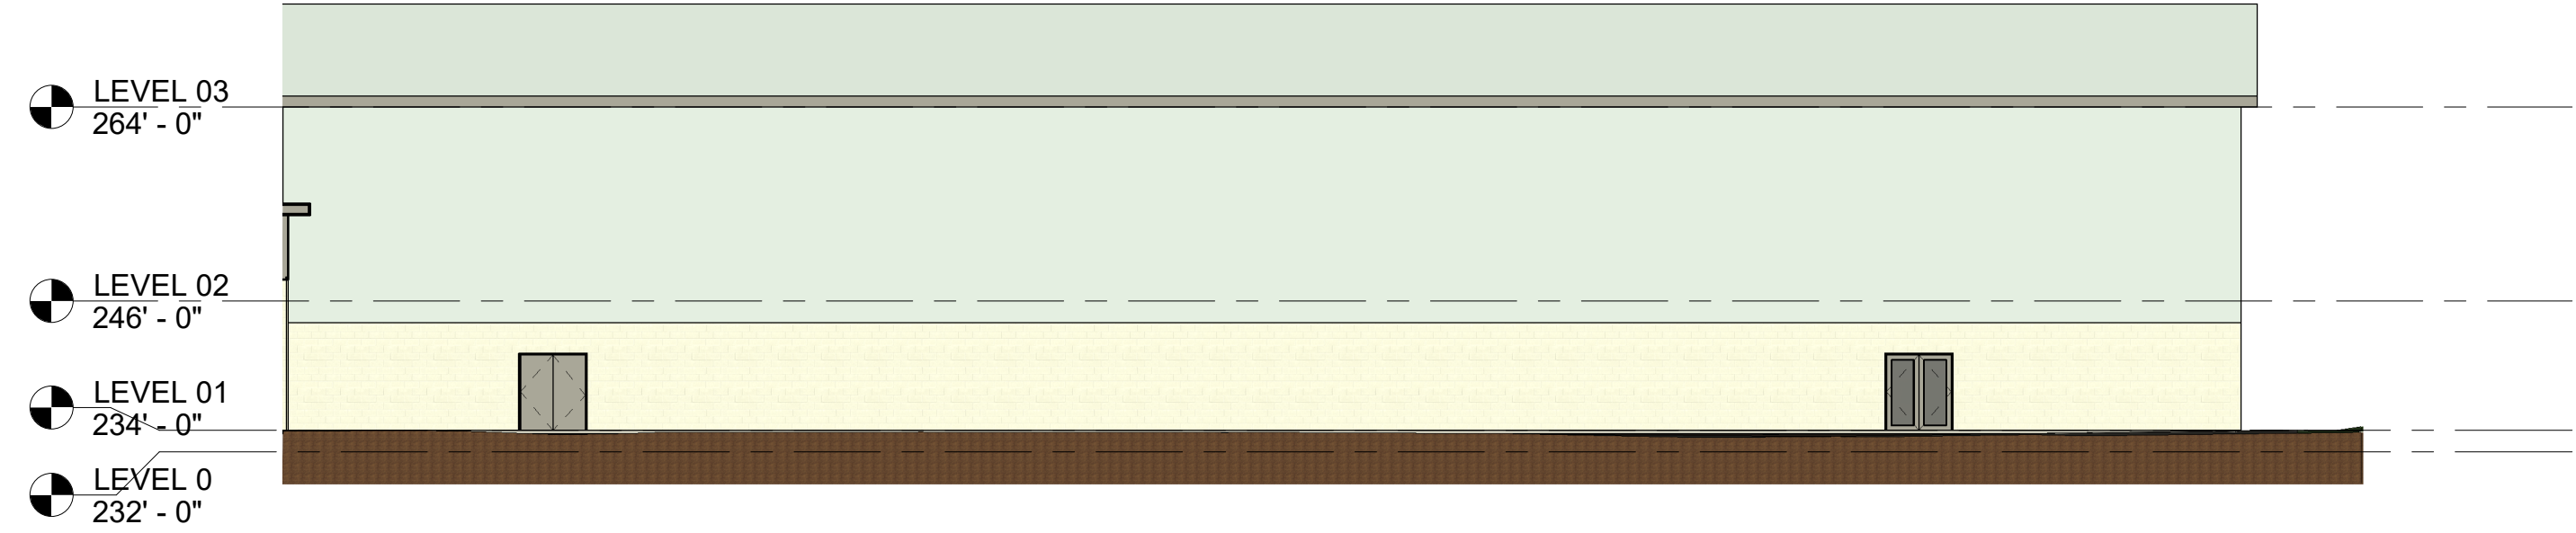

PRESENTATION NORTH
ELEVATION



HIGHLAND
ASSOCIATES
architecture | engineering | interior design

DATE 08/01/2025	DESIGN BY: A.G.	
	PROJECT:	STEEL ICE EXPANSION
SCALE 1/16" = 1'-0"	DRAWING TITLE:	
	Elevations	
DRAWING NO:		SKA-04



EAST ELEVATION



SOUTH ELEVATION



HIGHLAND
ASSOCIATES
architecture | engineering | interior design

DRAWING NO: SKA-05	DRAWING TITLE: Renders	PROJECT: STEEL ICE EXPANSION	DATE: 08/01/25	DRAWN BY: A.G.	
			SCALE:	CHECKED BY: T.W.	



PERSPECTIVE FROM PARKING GARAGE



STREET ENTRANCES



HIGHLAND ASSOCIATES
architecture | engineering | interior design

DRAWING NO: SKA-06	DRAWING TITLE: Renders	PROJECT: STEEL ICE EXPANSION	DATE: 08/01/25	DESIGN BY: A.G.
			SCALE:	CHECKED BY: T.W.