



SOUTH ELEVATION
SCALE: 1/4" = 1' - 0"

NOTE: EXISTING FACADE OF BUILDING
WILL BE FULLY CLEANED

DATE	REVISION	NO.

PROPOSED
BETHLEHEM SCHOOL APARTMENTS
127 EAST 4TH STREET
BETHLEHEM, PA 18015

DATE ISSUED
AUGUST 26, 2024

DESIGNED BY
TAREK SHEHAB

DRAWN BY
TAREK SHEHAB

DRAWING TITLE
ARCHITECTURAL
SOUTH
ELEVATION

DRAWING NUMBER


A-11



EAST ELEVATION
SCALE: 3/16" = 1' - 0"

NOTE: EXISTING FACADE OF BUILDING
WILL BE FULLY CLEANED

NEW COPPER SCUPPERS AND DOWNSPOUTS (TYP.)

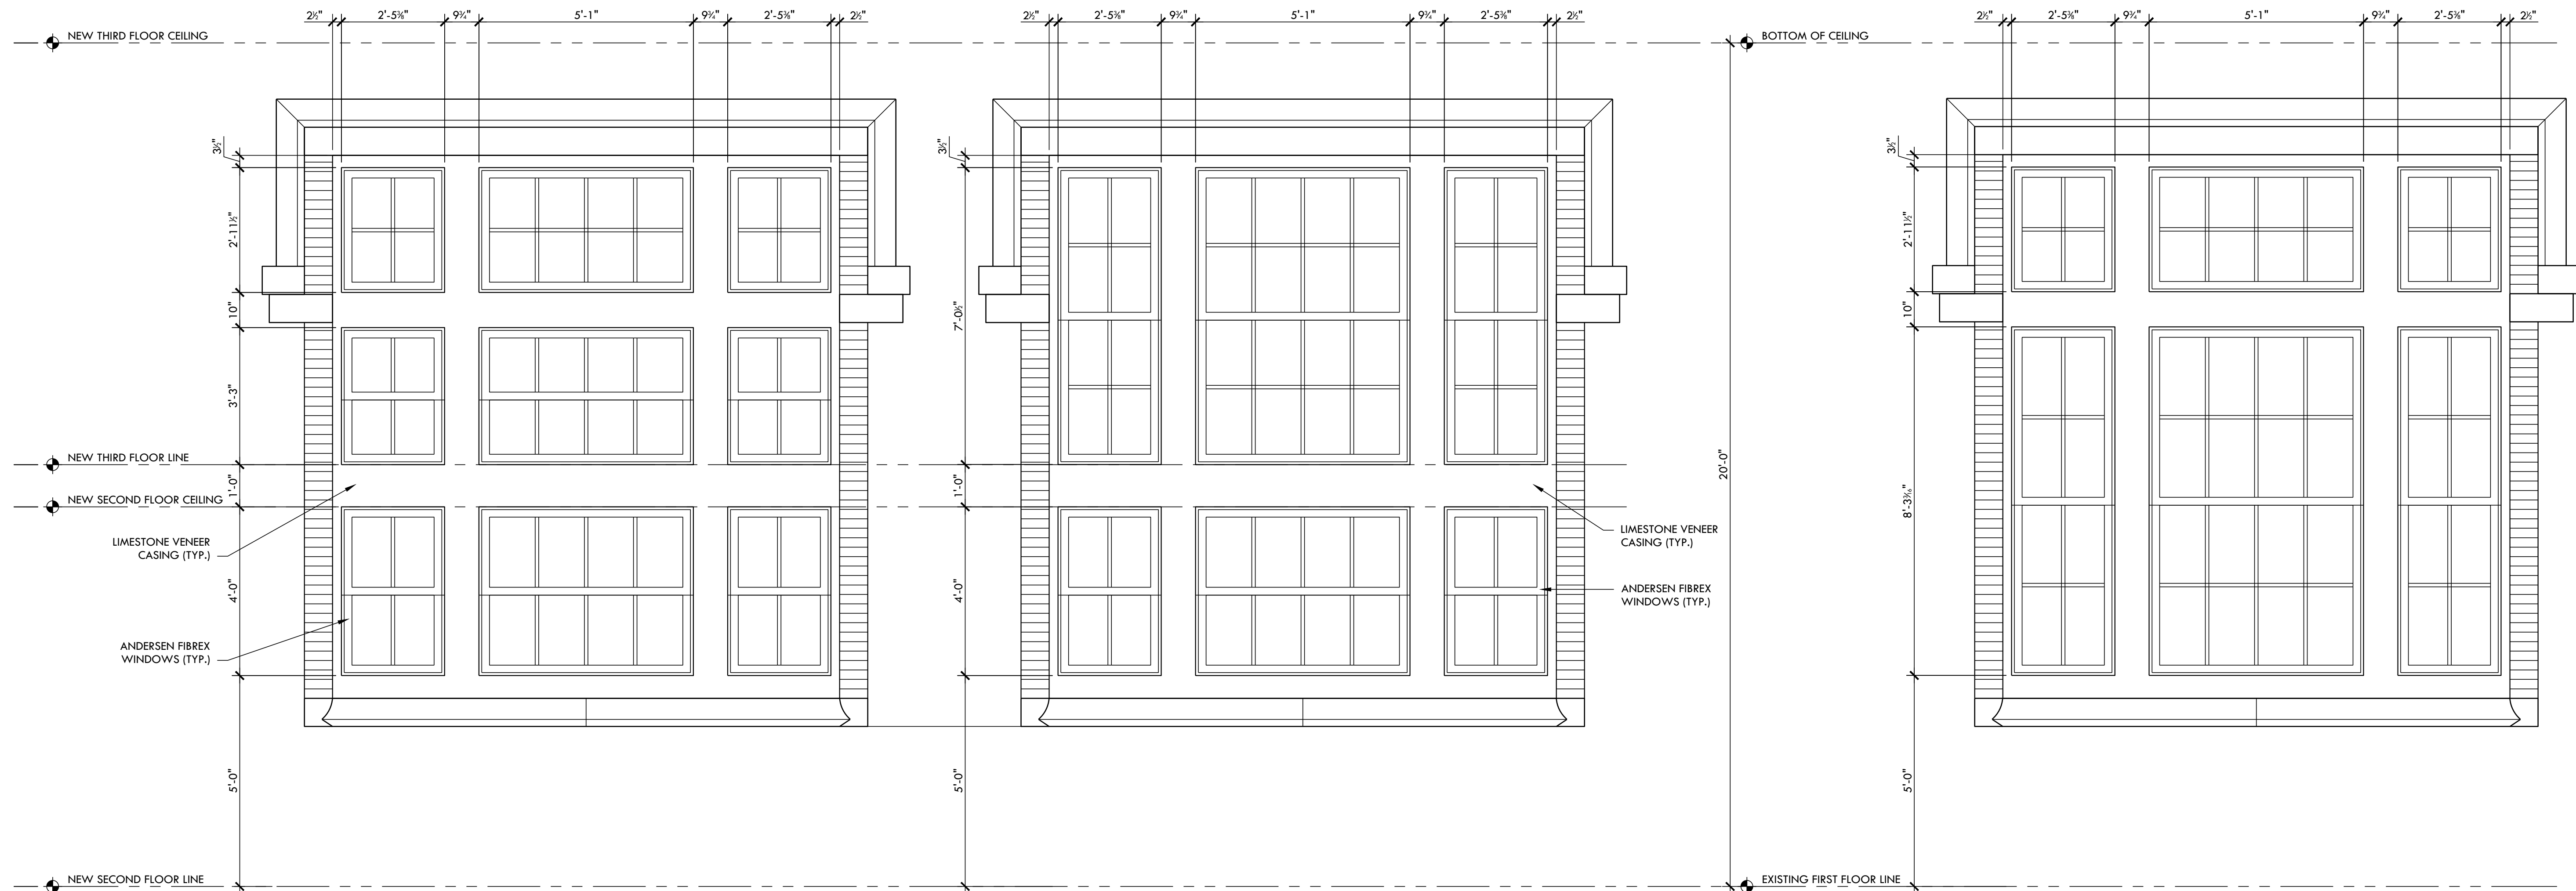

PROPOSED WINDOW DETAIL 'A'
SCALE: 1/2" = 1' - 0"

PROPOSED WINDOW DETAIL 'B'
SCALE: 1/2" = 1' - 0"

EXISTING WINDOW DETAIL
SCALE: 1/2" = 1' - 0"

A/E

Drafting Solutions

Tel: 484.239.4376 www.aedraftingsolutions.com

GLENWOOD
ENGINEERING LLC

Pennsylvania office: 1500 Locust #251
Allentown, PA 18102
Tel: 610-393-2703
www.glenwoodeng.com
Email: Glenwoodengineering@gmail.com
Michigan office: 2551
Troy, MI 48064
Tel: (248) 983-9969

DATE

REVISION

NO.

PROPOSED

BETHLEHEM SCHOOL APARTMENTS

127 EAST 4TH STREET
BETHLEHEM, PA 18015

DATE ISSUED
AUGUST 26, 2024

DESIGNED BY
TAREK SHEHAB

DRAWN BY
TAREK SHEHAB

DRAWING TITLE
ARCHITECTURAL
EAST
ELEVATION

DRAWING NUMBER

A-12



NEW ANDERSEN FIBREX WINDOWS (TYP.)

NORTH ELEVATION
SCALE : 1/4" = 1' - 0"

NOTE: EXISTING FACADE OF BUILDING
WILL BE FULLY CLEANED

NEW METAL RAILING
AND CONCRETE STEPS

NEW COPPER SCUPPERS AND
DOWNSPOUTS (TYP.)

NO.	REVISION	DATE

PROPOSED
BETHLEHEM SCHOOL APARTMENTS
127 EAST 4TH STREET
BETHLEHEM, PA 18015

DATE ISSUED
AUGUST 26, 2024


DESIGNED BY
TAREK SHEHAB

DRAWN BY
TAREK SHEHAB

DRAWING TITLE
ARCHITECTURAL
NORTH
ELEVATION

DRAWING NUMBER

A-13

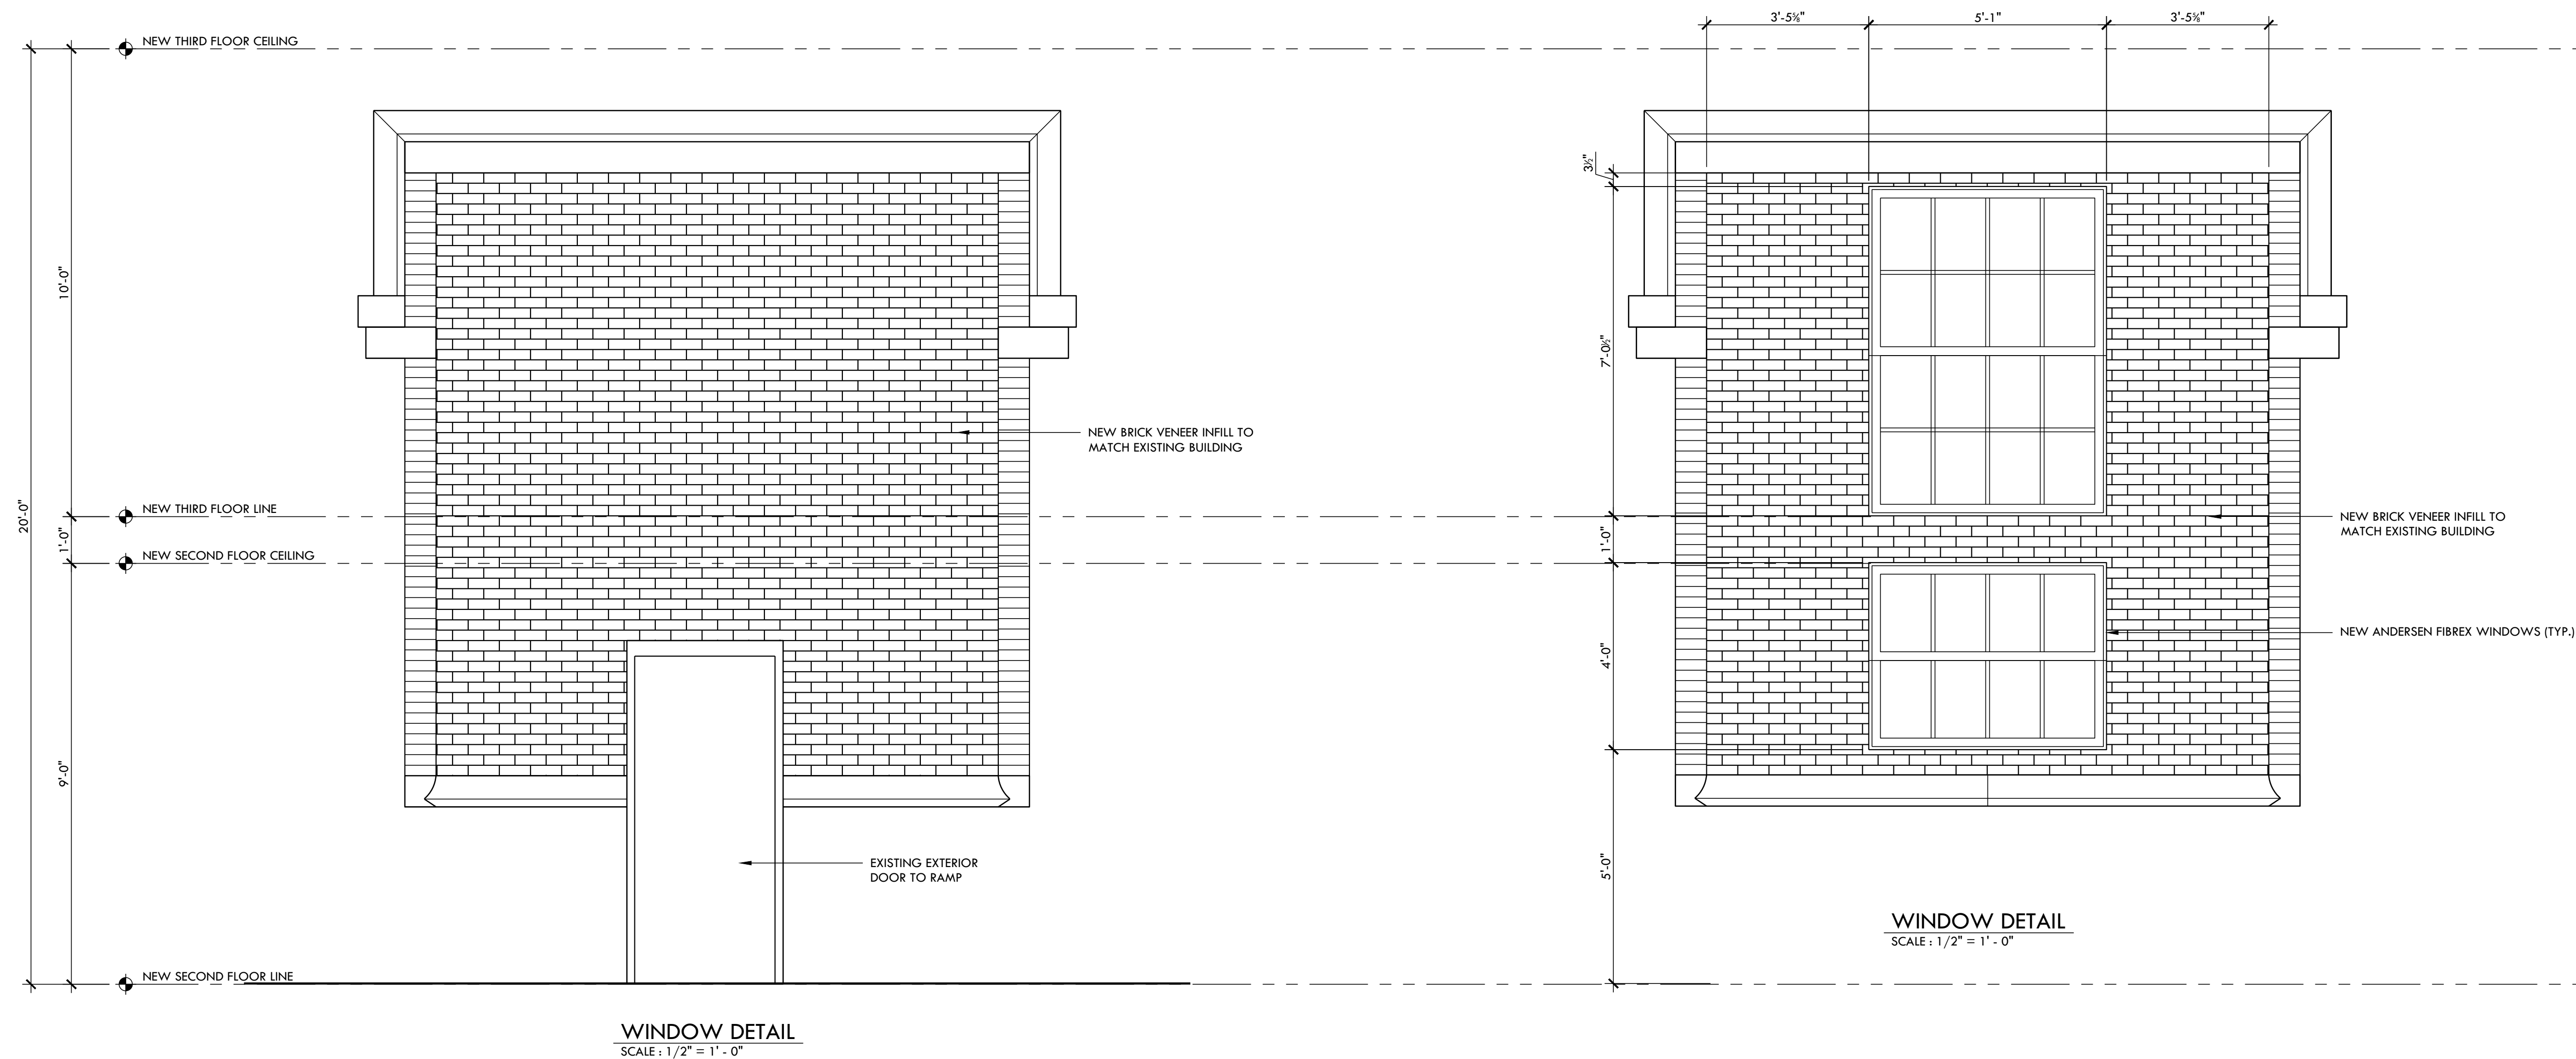

A/E

Drafting Solutions

Tel: 484.239.4376 www.aedraftingsolutions.com

GLENWOOD
ENGINEERING LLC

Pennsylvania office: 1251
Allen Road
Allentown, PA 18102
Tel: 610-393-2703
www.glenwoodeng.com
Email: Glenwoodengineering@gmail.com
Michigan office: #251
Troy, MI 48064
Tel: (248) 893-9969

DATE

REVISION

NO.

PROPOSED

BETHLEHEM SCHOOL APARTMENTS

127 EAST 4TH STREET
BETHLEHEM, PA 18015

DATE ISSUED
AUGUST 26, 2024

DESIGNED BY
TAREK SHEHAB

DRAWN BY
TAREK SHEHAB

DRAWING TITLE
ARCHITECTURAL
WEST
ELEVATION

DRAWING NUMBER

A-14