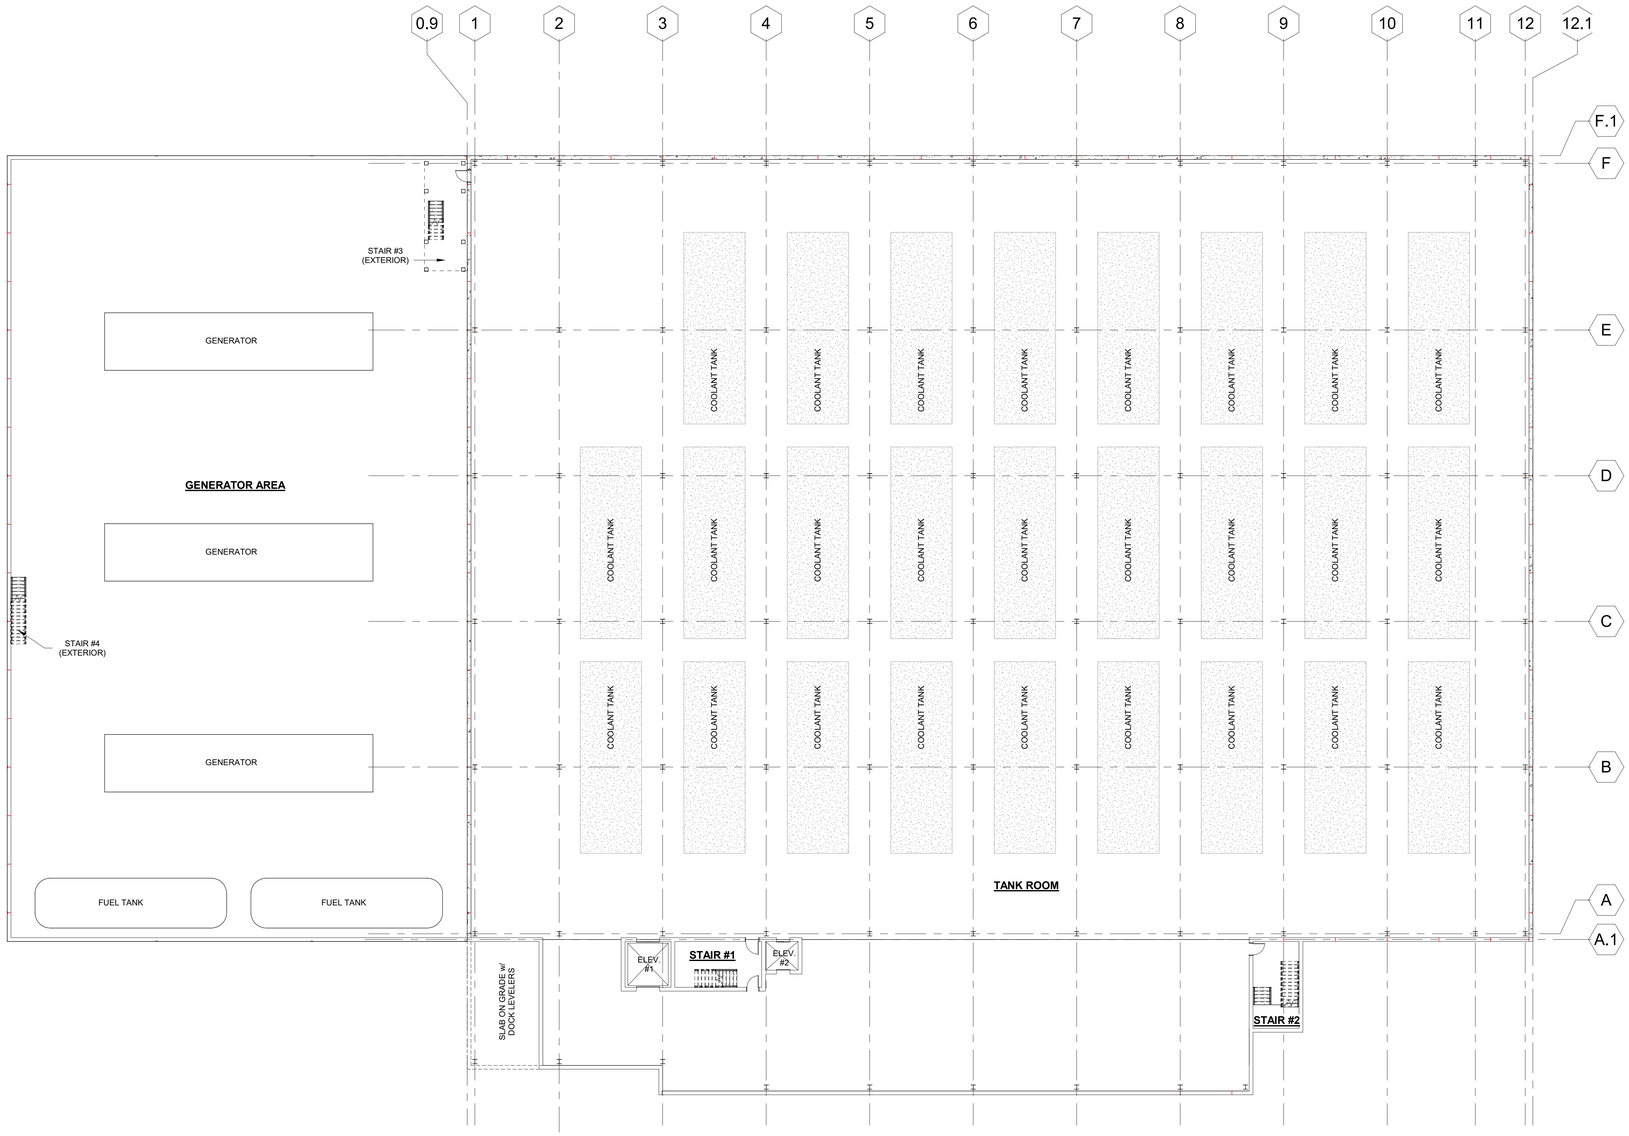


1 A1.0 BASEMENT FLOOR PLAN

1/16" = 1'-0"

Client Logo:

Consultant Logo:

bda architects
architecture + design
clarks summit | bethlehem | st petersburg
www.bdaarchitects.com

BOYLE CONSTRUCTION
INDUSTRIAL DRIVE DATA CENTER
ALLENTOWN, PENNSYLVANIA

FLOOR PLAN LEVEL 0

Revisions:


Seal:

PROJECT MANAGER:	P.M.
SCALE:	1/16" = 1'-0"
JOB NO.:	26026.00
DATE:	10-15-26


Sheet Number:
A1.0

ALL DIMENSIONS AND EXISTING CONDITIONS SHALL BE VERIFIED BY THE CONTRACTOR IN THE FIELD

NOT FOR CONSTRUCTION

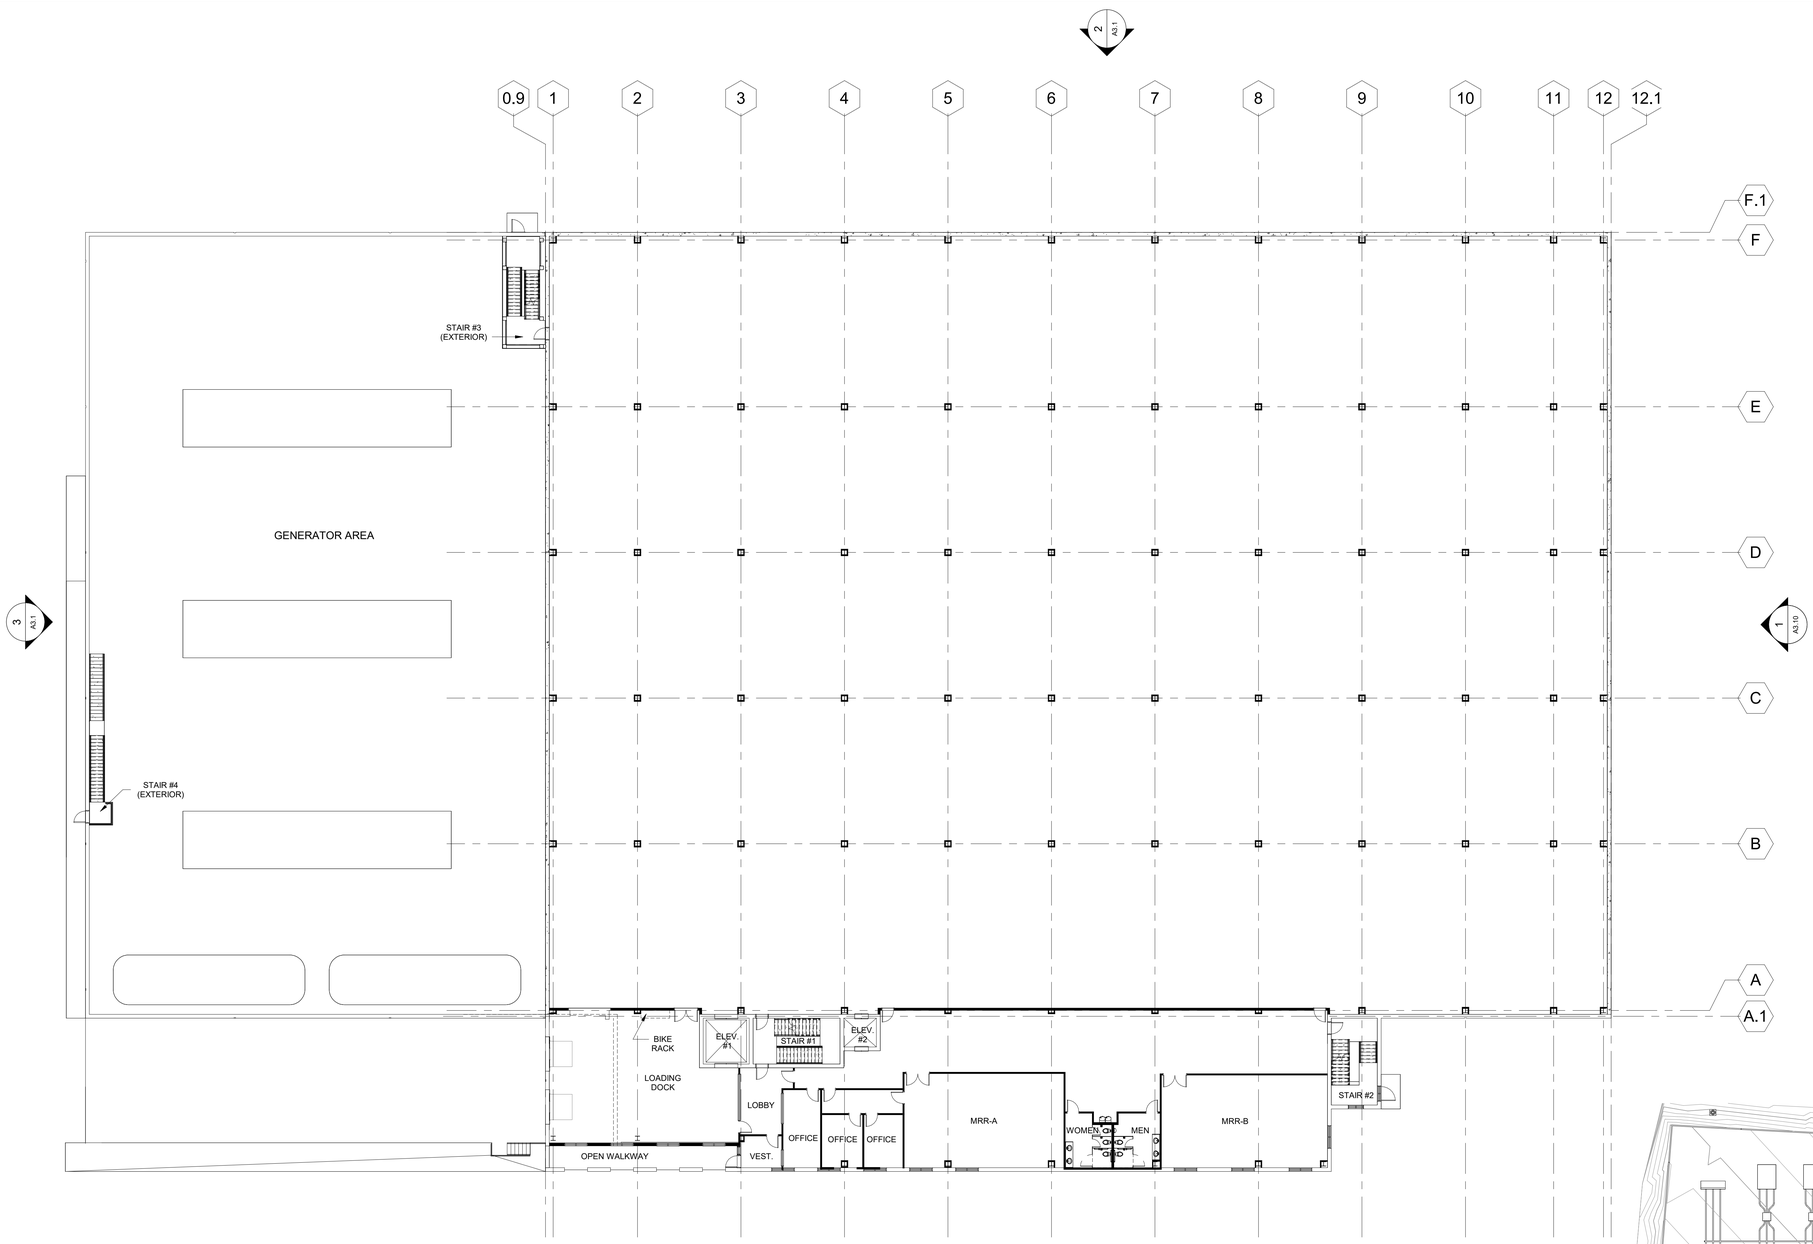

1 A1.1 FIRST FLOOR PLAN
1/16" = 1'-0"

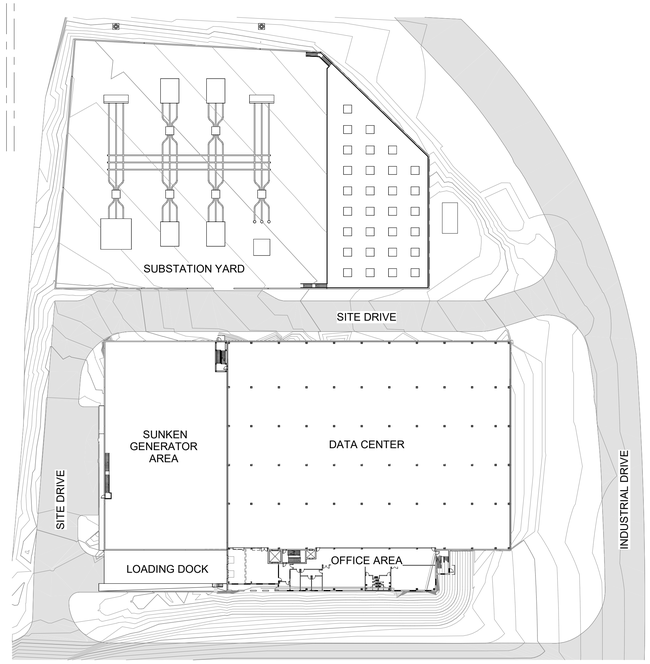

2 A1.1 ARCHITECTURAL SITE PLAN
1" = 60'-0"

Client Logo:

Consultant Logo:

bda architects
architecture + design
clarks summit | bethlehem | st petersburg
www.bdaarchitects.com

BOYLE CONSTRUCTION
INDUSTRIAL DRIVE DATA CENTER
ALLENTOWN, PENNSYLVANIA

FLOOR PLAN LEVEL 1

Revisions:


Seal:

PROJECT MANAGER:	P.M.
SCALE:	As indicated
JOB NO.:	26026.00
DATE:	10-15-26

Sheet Number:
A1.1

ALL DIMENSIONS AND EXISTING CONDITIONS SHALL BE VERIFIED BY THE CONTRACTOR IN THE FIELD

NOT FOR CONSTRUCTION

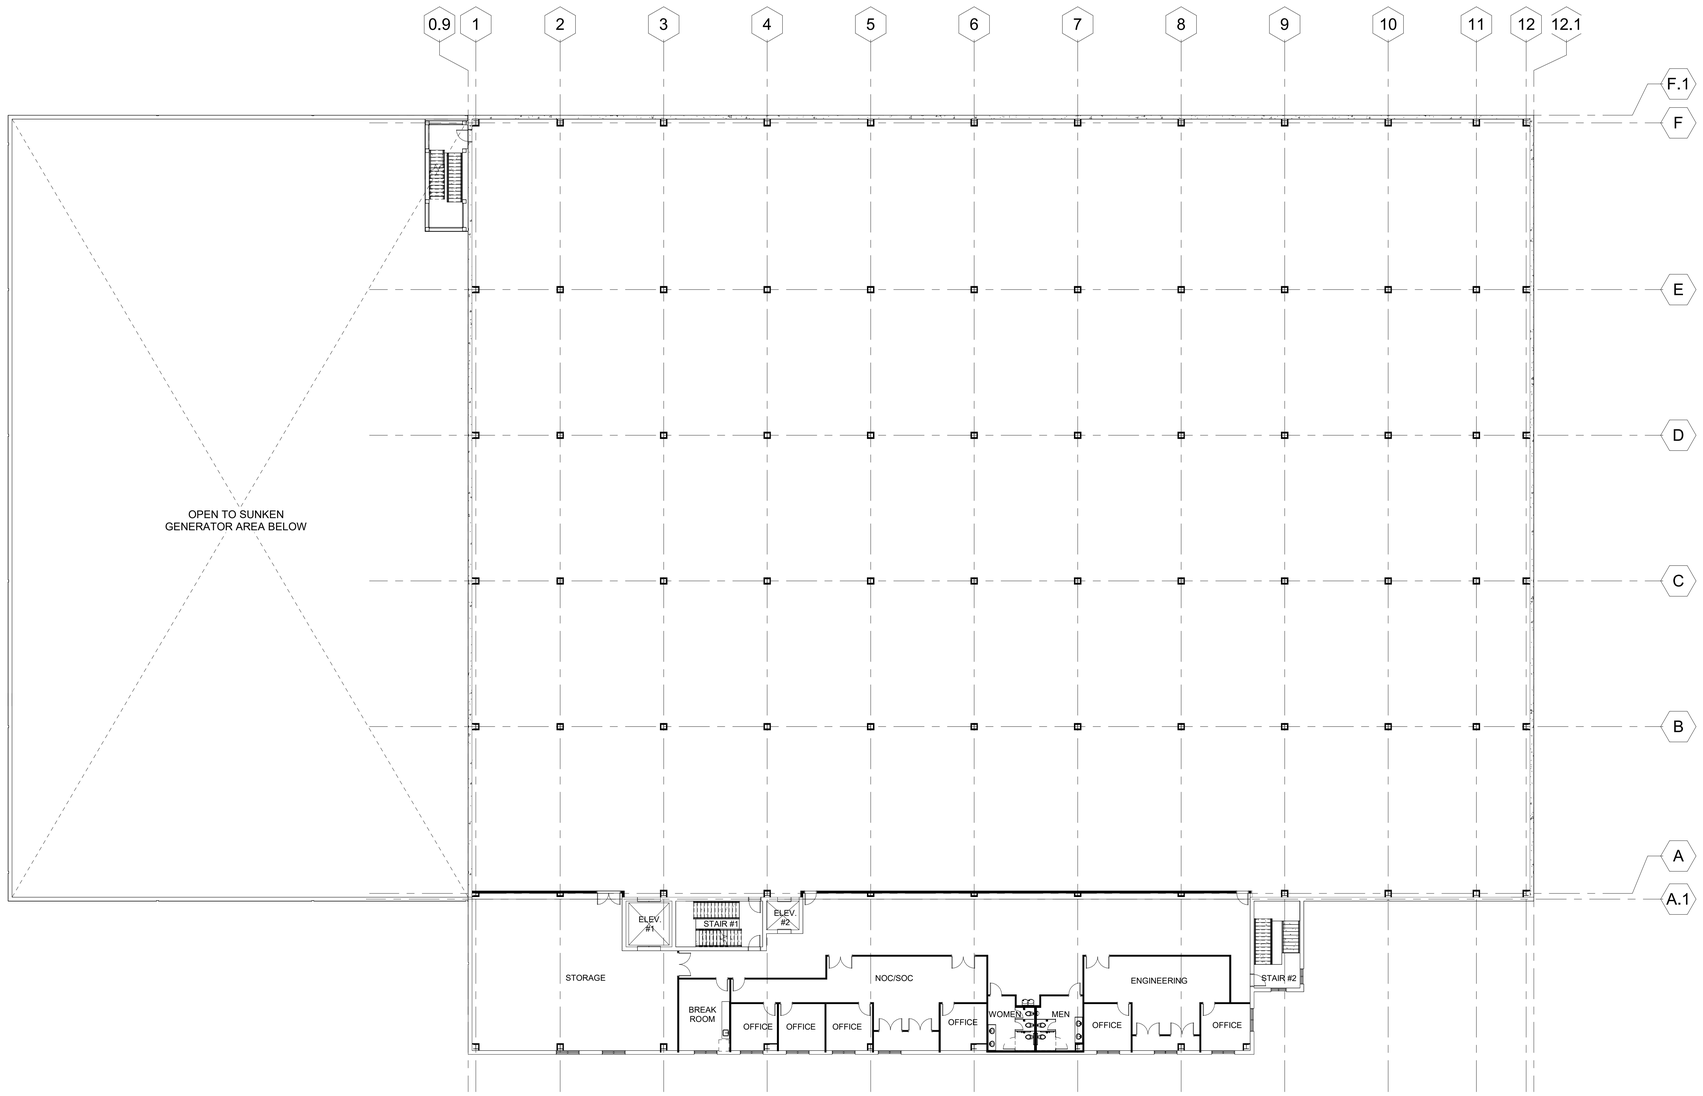

1 / A1.3 SECOND FLOOR PLAN

1/16" = 1'-0"

Client Logo:

Consultant Logo:

bda architects
architecture + design
clarks summit | bethlehem | st petersburg
www.bdaarchitects.com

BOYLE CONSTRUCTION
INDUSTRIAL DRIVE DATA CENTER
ALLENTOWN, PENNSYLVANIA

FLOOR PLAN LEVEL 2

Revisions:


Seal:

PROJECT MANAGER:	P.M.
SCALE:	1/16" = 1'-0"
JOB NO.:	26026.00
DATE:	10-15-26

Sheet Number:
A1.3

ALL DIMENSIONS AND EXISTING CONDITIONS SHALL BE VERIFIED BY THE CONTRACTOR IN THE FIELD

NOT FOR CONSTRUCTION

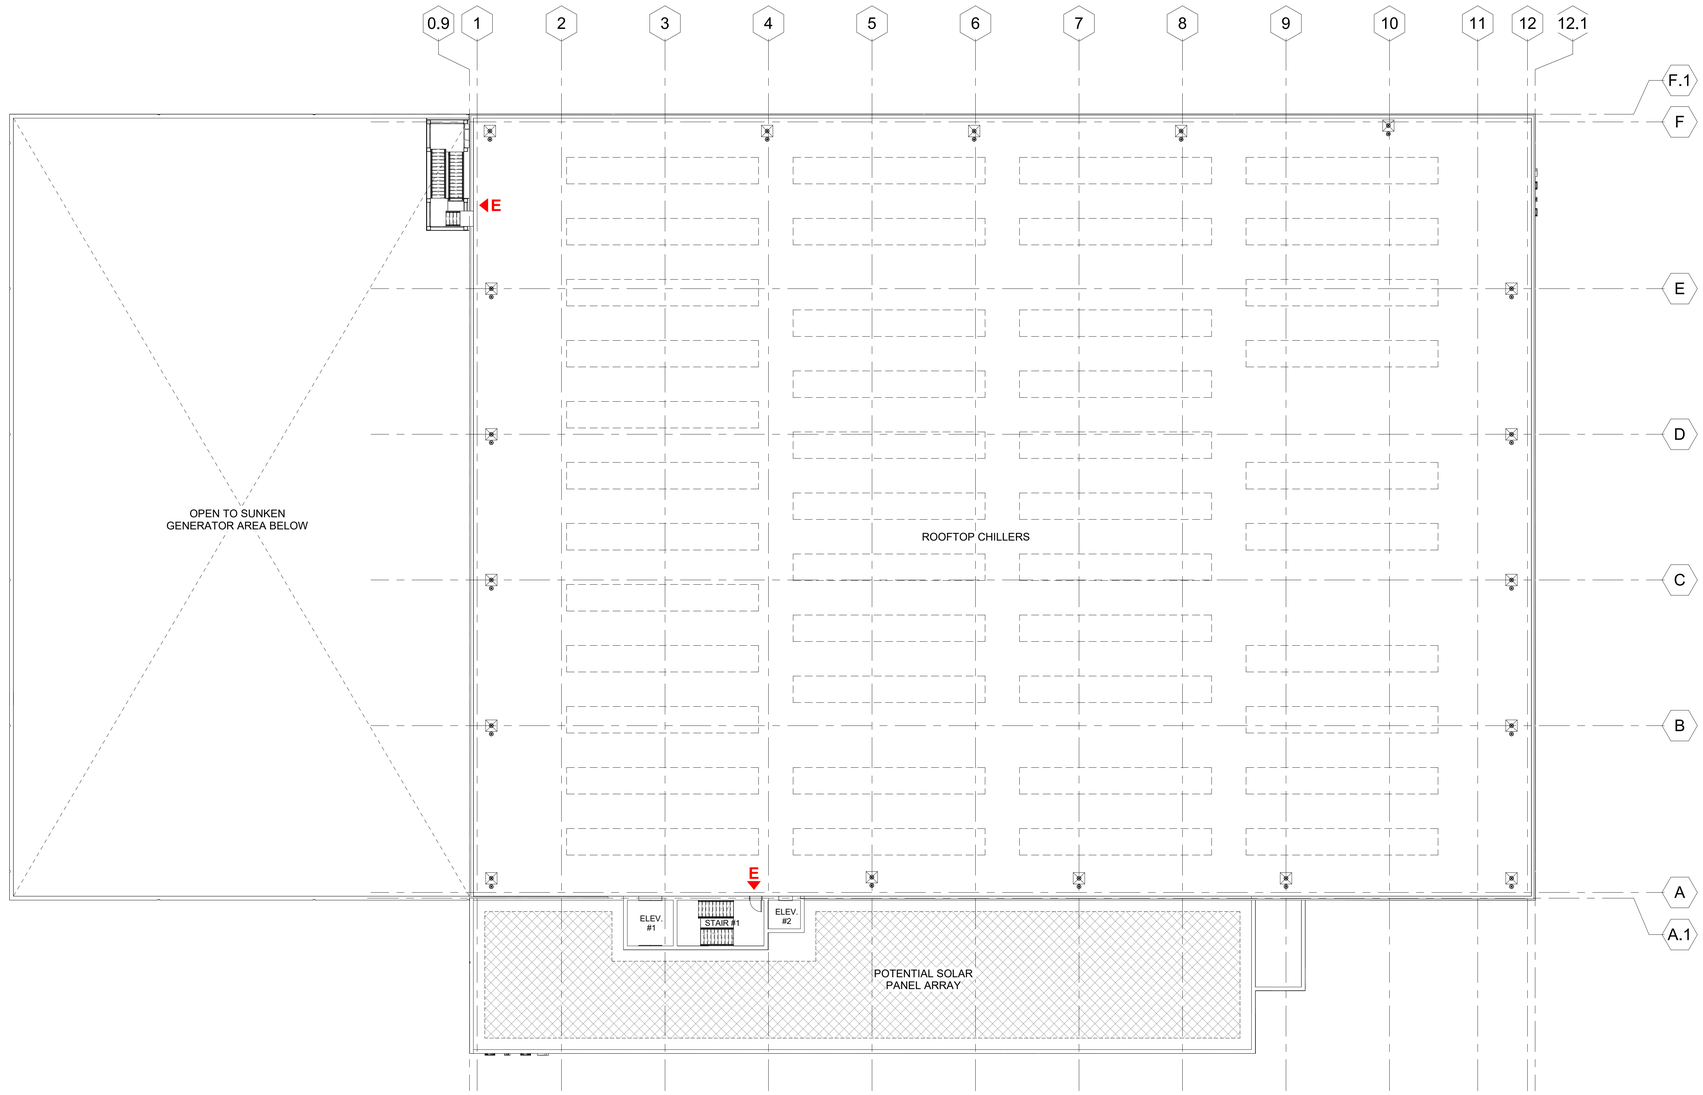

1 / A2.1 OVERALL ROOF PLAN
1/16" = 1'-0"

Client Logo:

Consultant Logo:

bda architects
architecture + design
clarks summit | bethlehem | st petersburg
www.bdaarchitects.com

BOYLE CONSTRUCTION
INDUSTRIAL DRIVE DATA CENTER
ALLENTOWN, PENNSYLVANIA

ROOF PLAN

Revisions:


Seal:

PROJECT MANAGER:	P.M.
SCALE:	1/16" = 1'-0"
JOB NO.:	26026.00
DATE:	10-15-26


Sheet Number:
A2.1

ALL DIMENSIONS AND EXISTING CONDITIONS SHALL BE VERIFIED BY THE CONTRACTOR IN THE FIELD


NOT FOR CONSTRUCTION

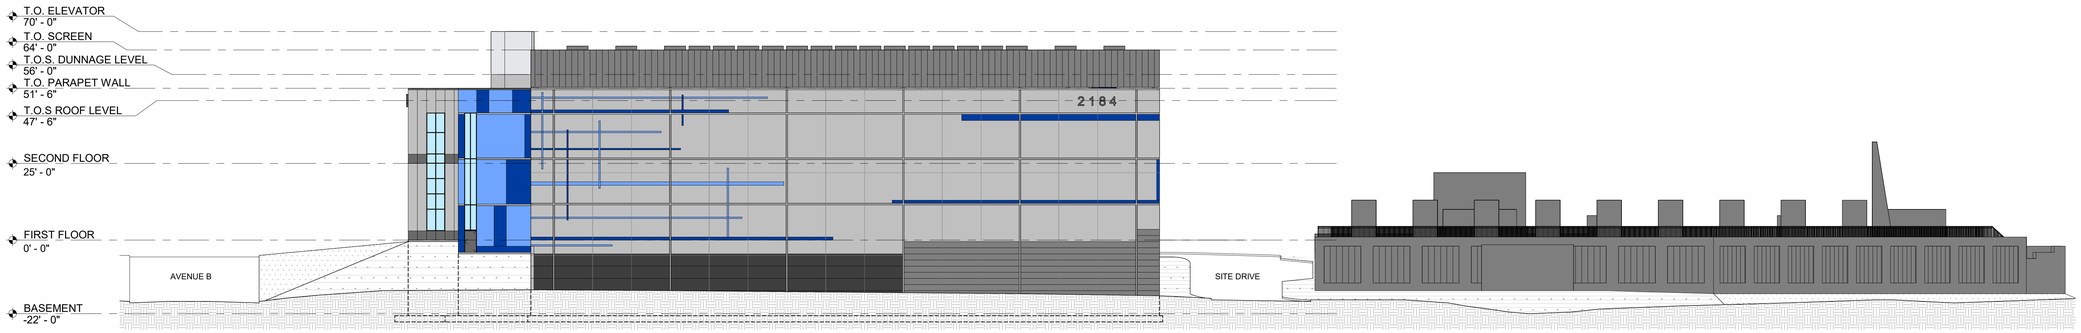

1 A3.1 SOUTH BUILDING ELEVATION
1" = 20'-0"

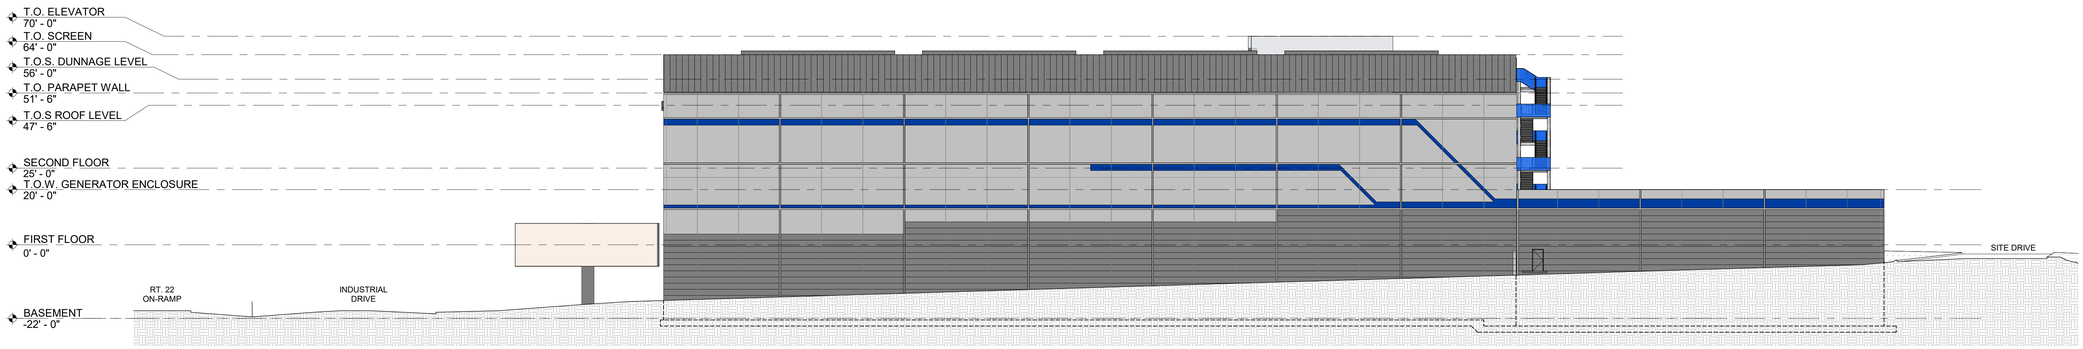


2 A3.1 EAST BUILDING ELEVATION
1" = 20'-0"

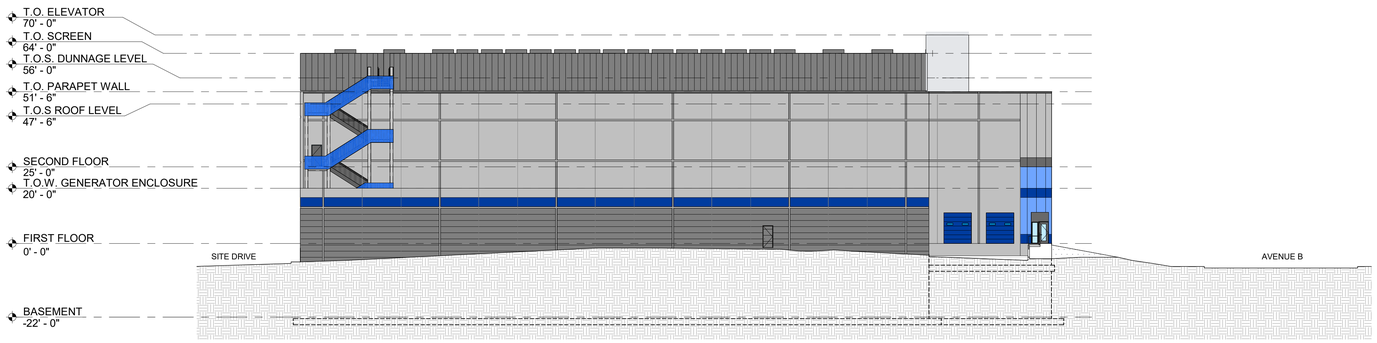

3 A3.1 NORTH BUILDING ELEVATION
1" = 20'-0"



SCHEMATIC PERSPECTIVE

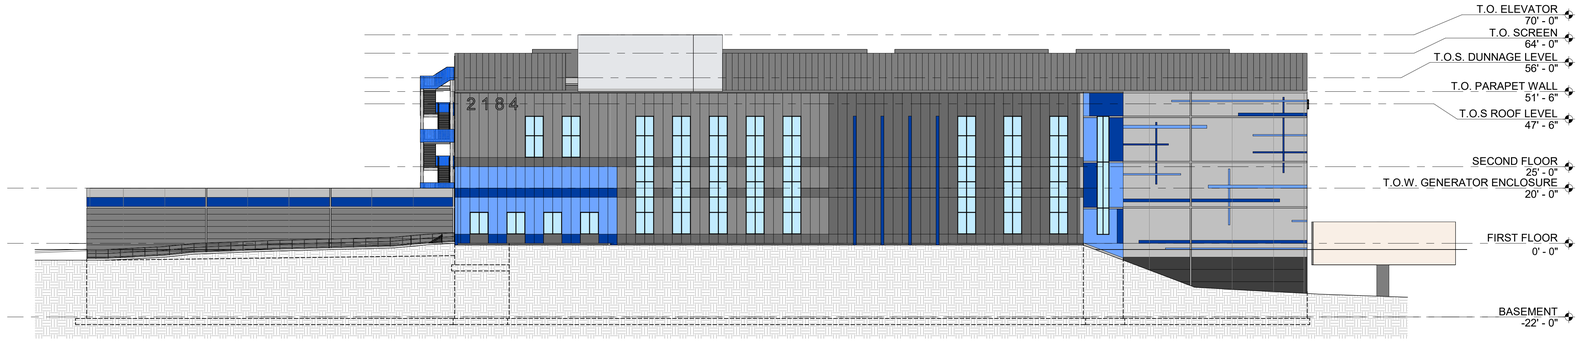

4 A3.1 WEST BUILDING ELEVATION
1" = 20'-0"

Client Logo:

Consultant Logo:

bda architects
architecture + design
clarks summit | bethlehem | st petersburg
www.bdaarchitects.com

BOYLE CONSTRUCTION
INDUSTRIAL DRIVE DATA CENTER
ALLENTOWN, PENNSYLVANIA

BUILDING ELEVATIONS

Revisions:

Seal:

PROJECT MANAGER:	P.M.
SCALE:	1" = 20'-0"
JOB NO.:	26026.00
DATE:	10-15-26

Sheet Number:
A3.1

ALL DIMENSIONS AND EXISTING CONDITIONS SHALL BE VERIFIED BY THE CONTRACTOR IN THE FIELD

NOT FOR CONSTRUCTION