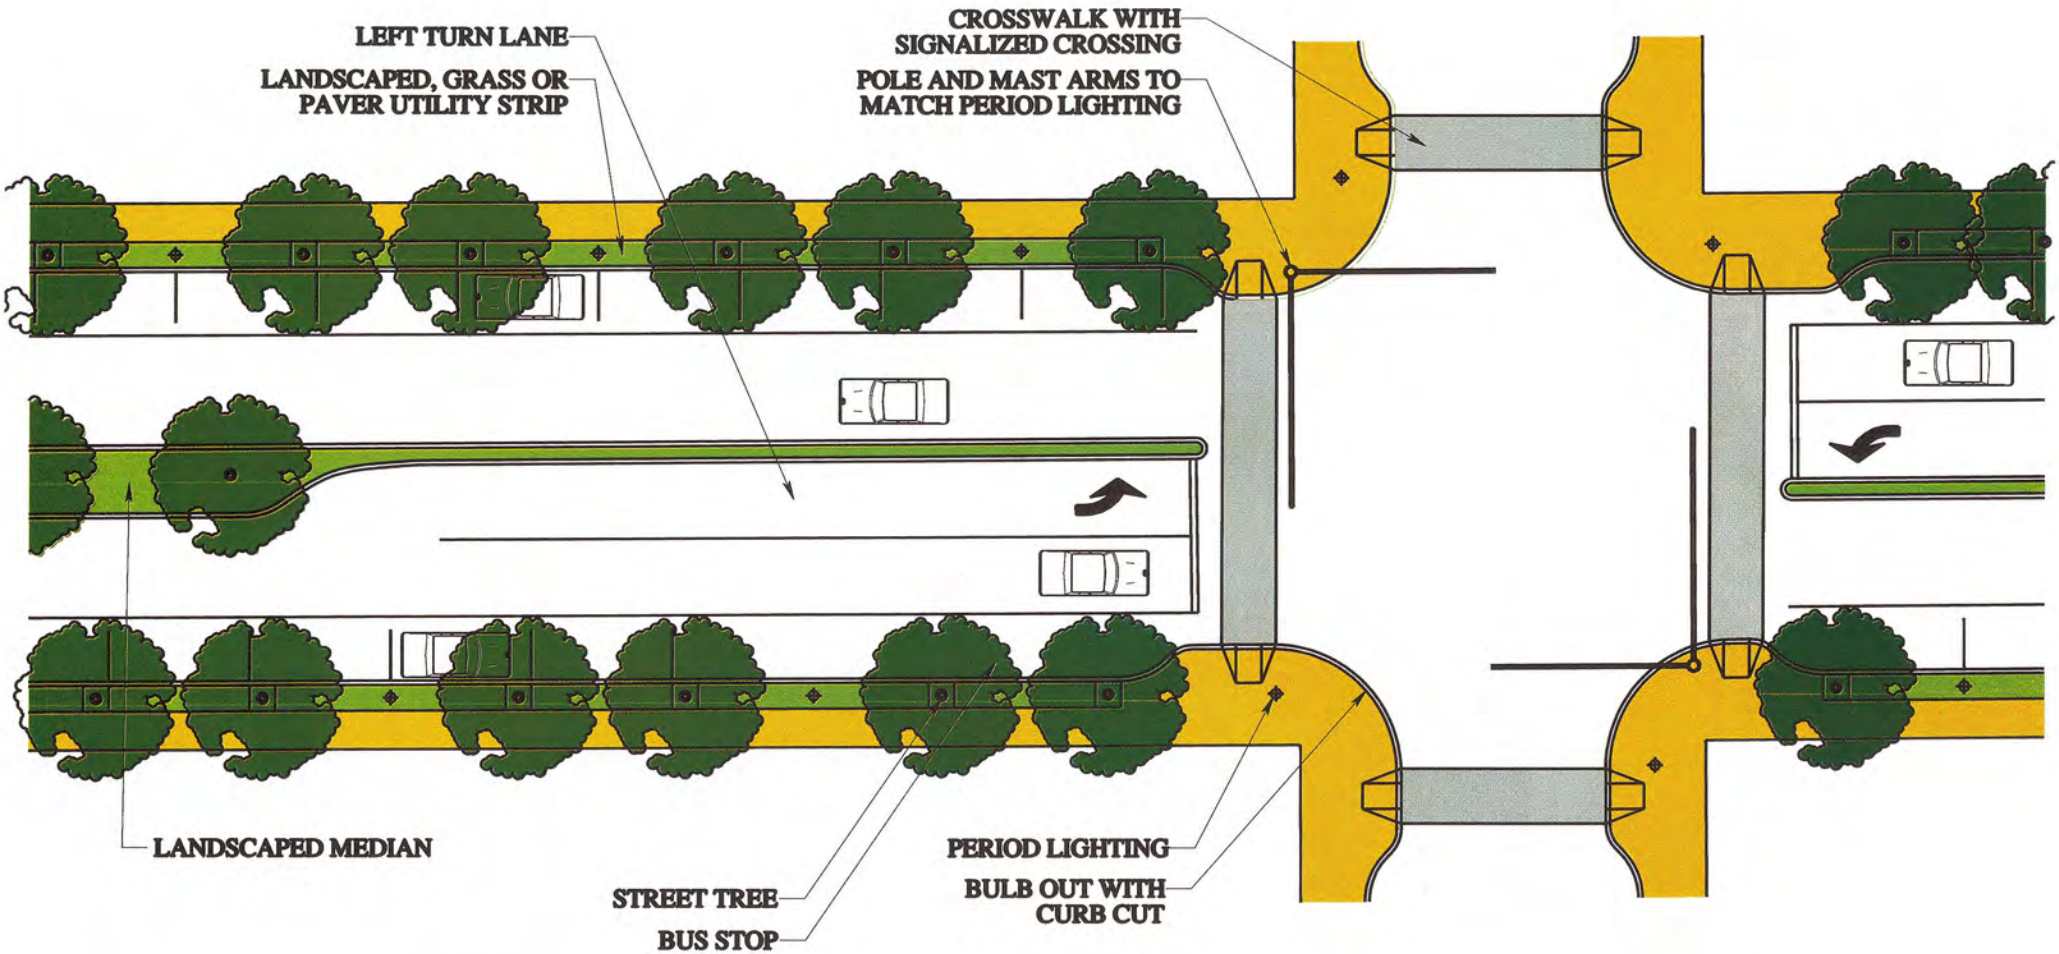

WEST BROAD STREET STREETSCAPE ENHANCEMENTS PHASE 2

GRAPHIC SCALE 1"=30'

0 30 60 90