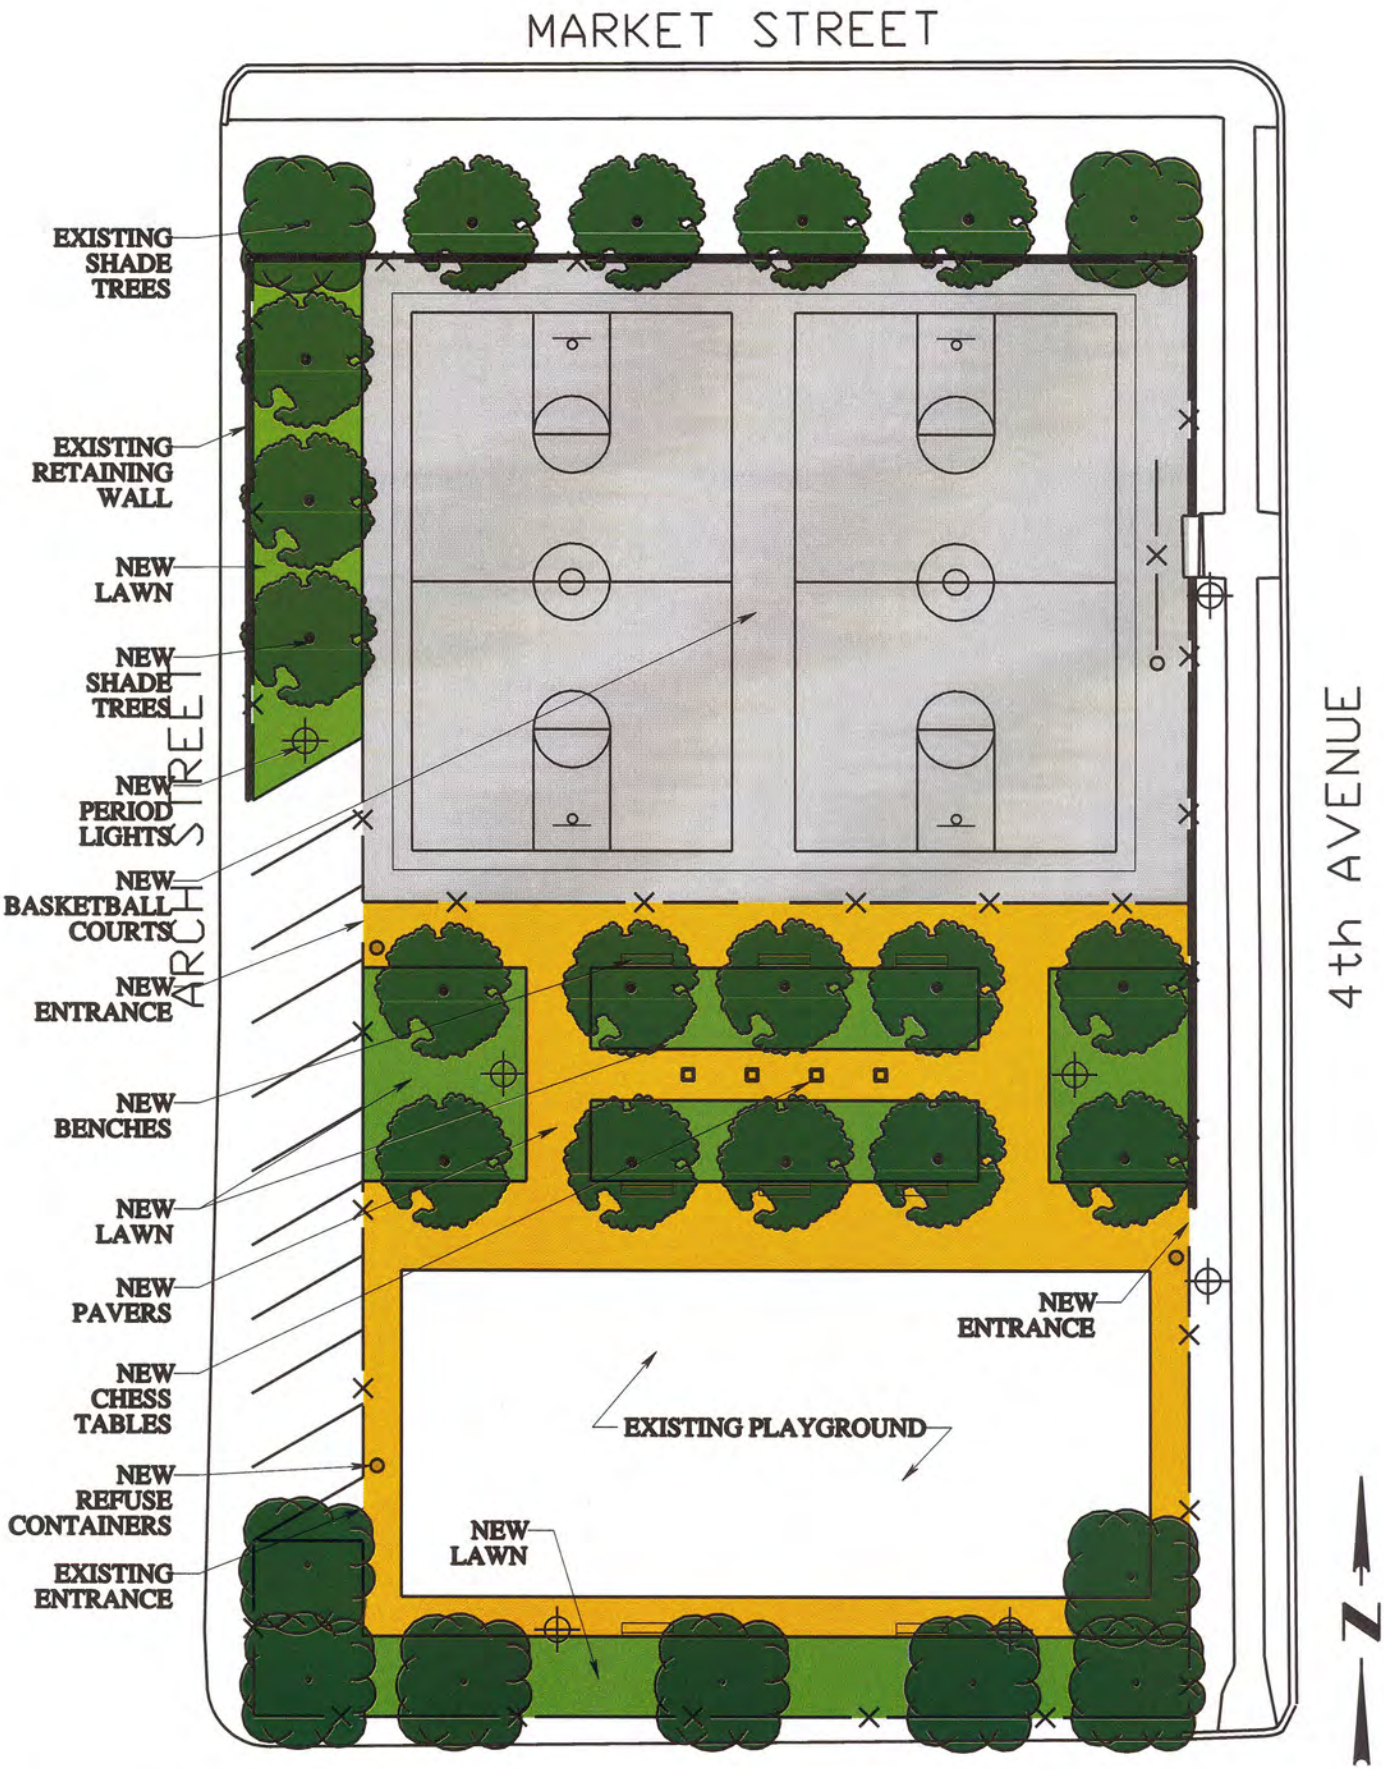

FAIRVIEW PARK ENHANCEMENTS

GRAPHIC SCALE 1"=30'

0 30 60 90