


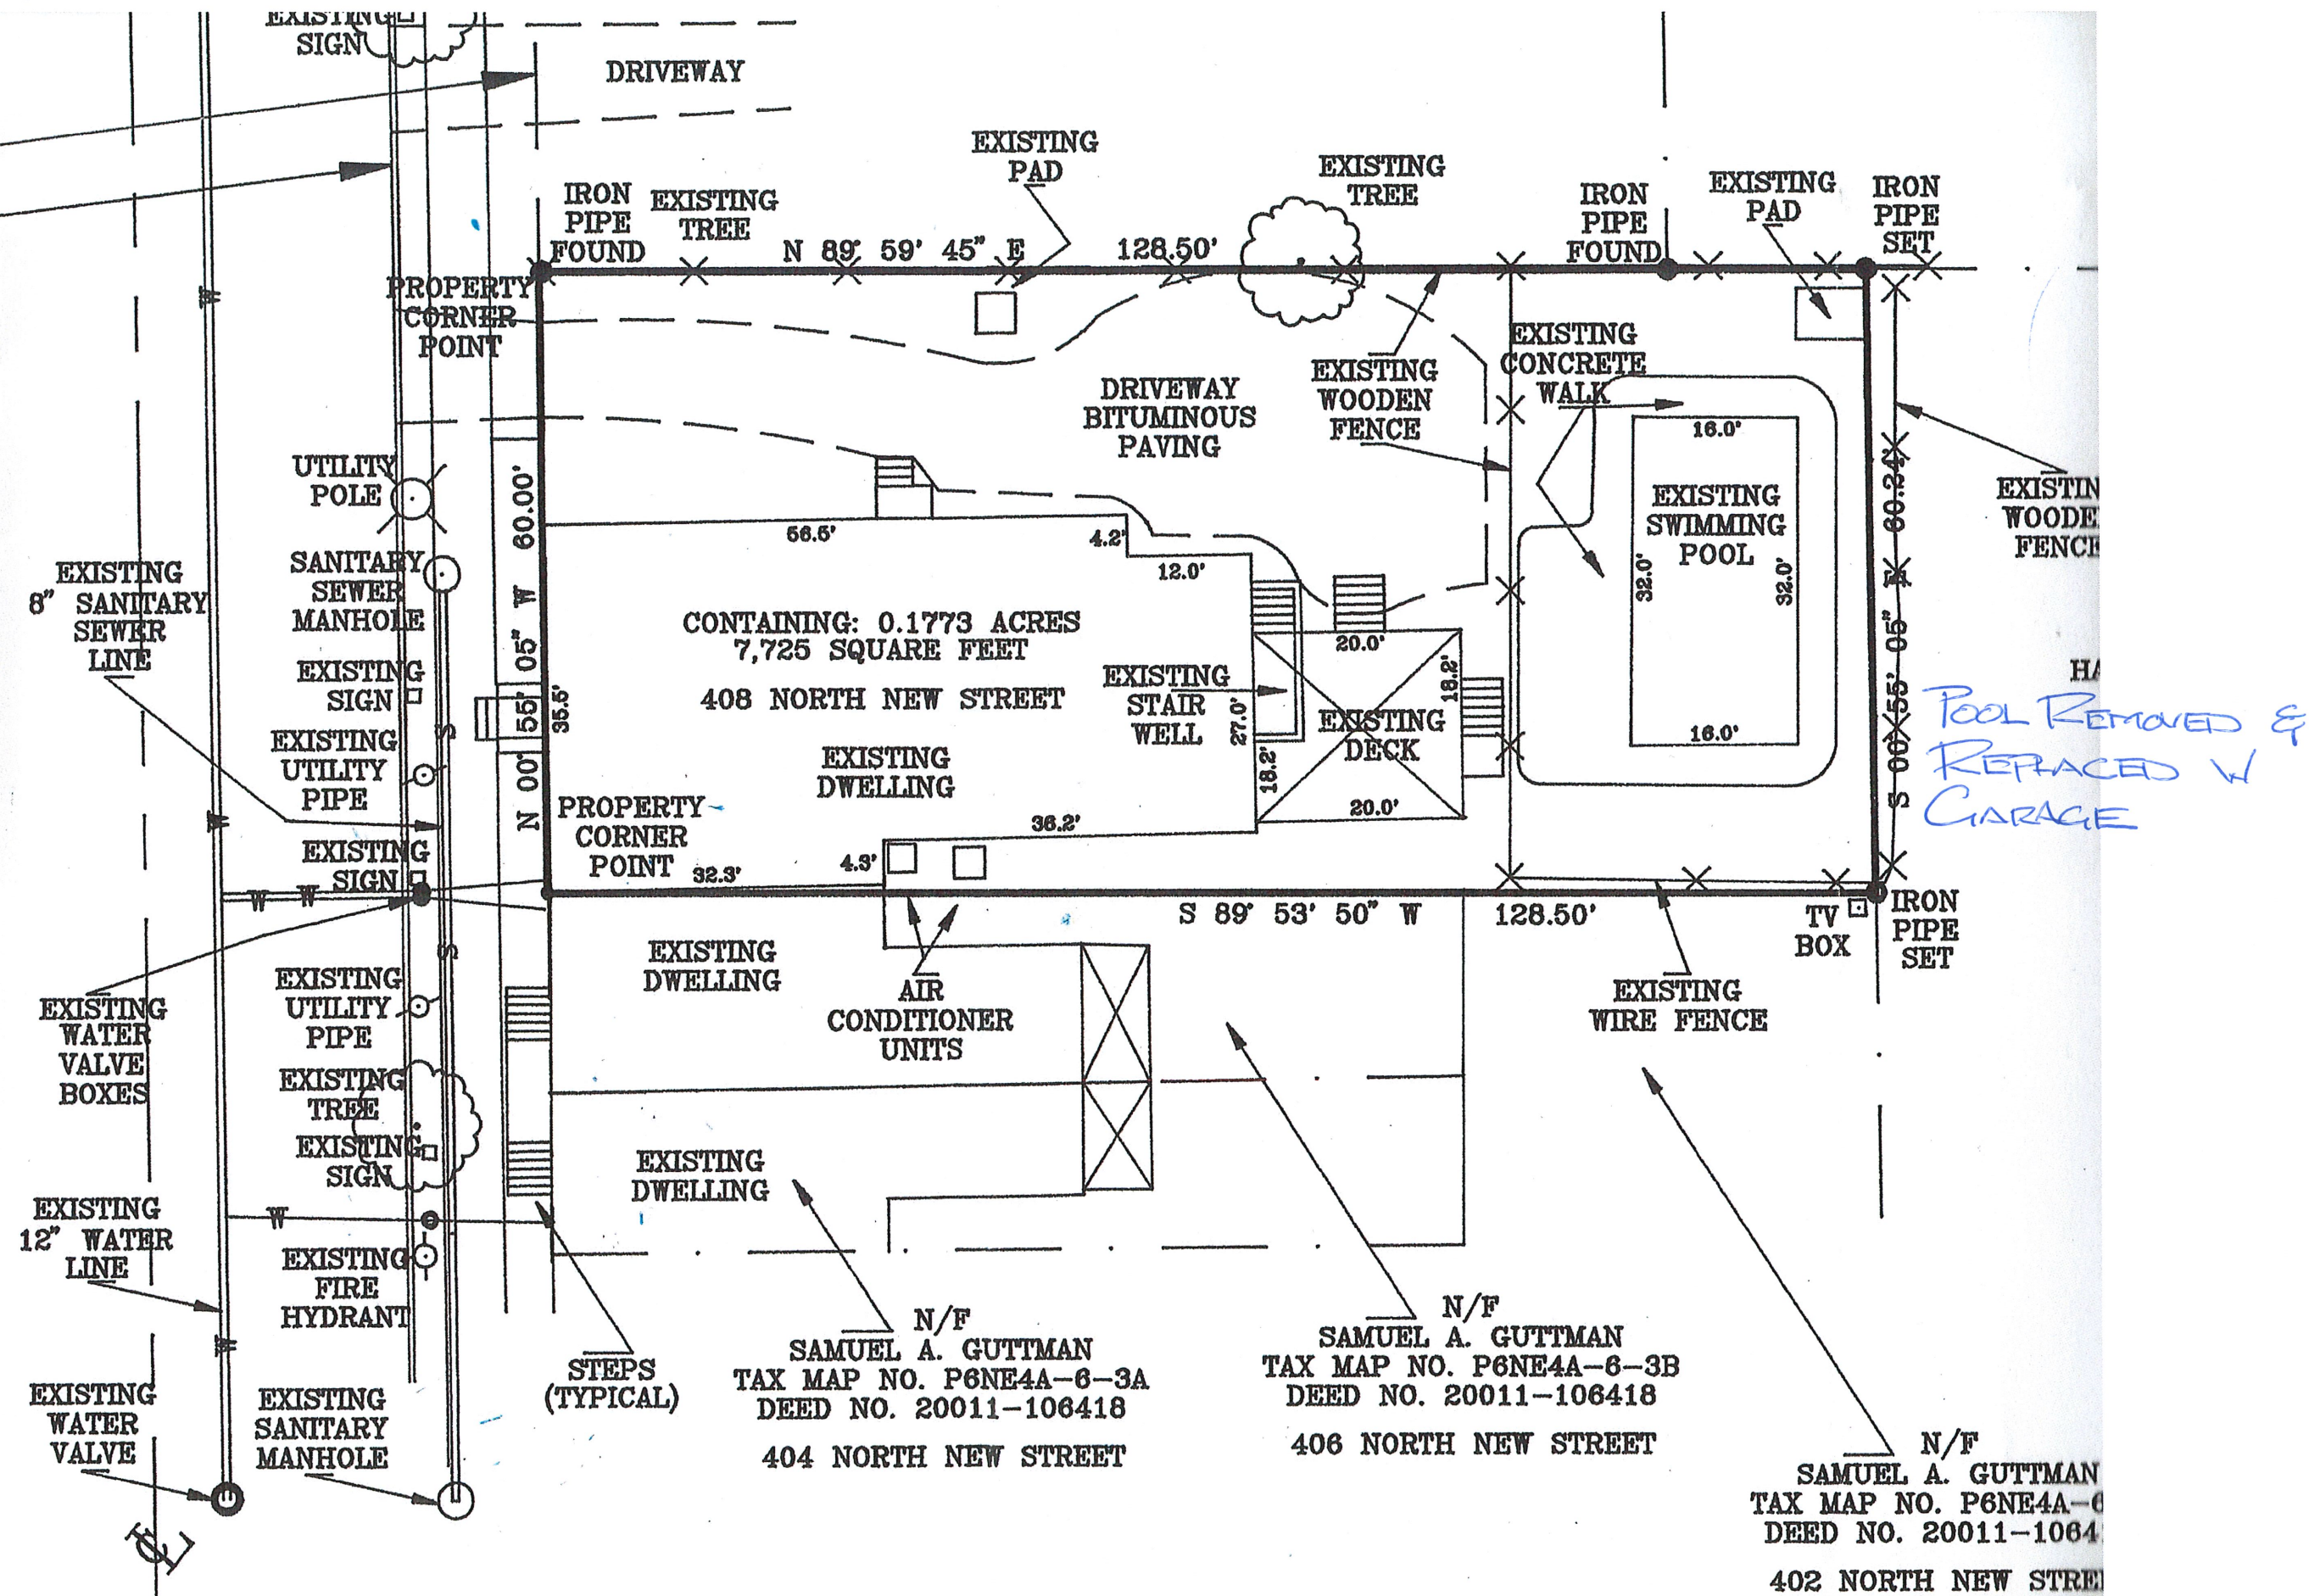




WEST VIEW



SOUTH VIEW

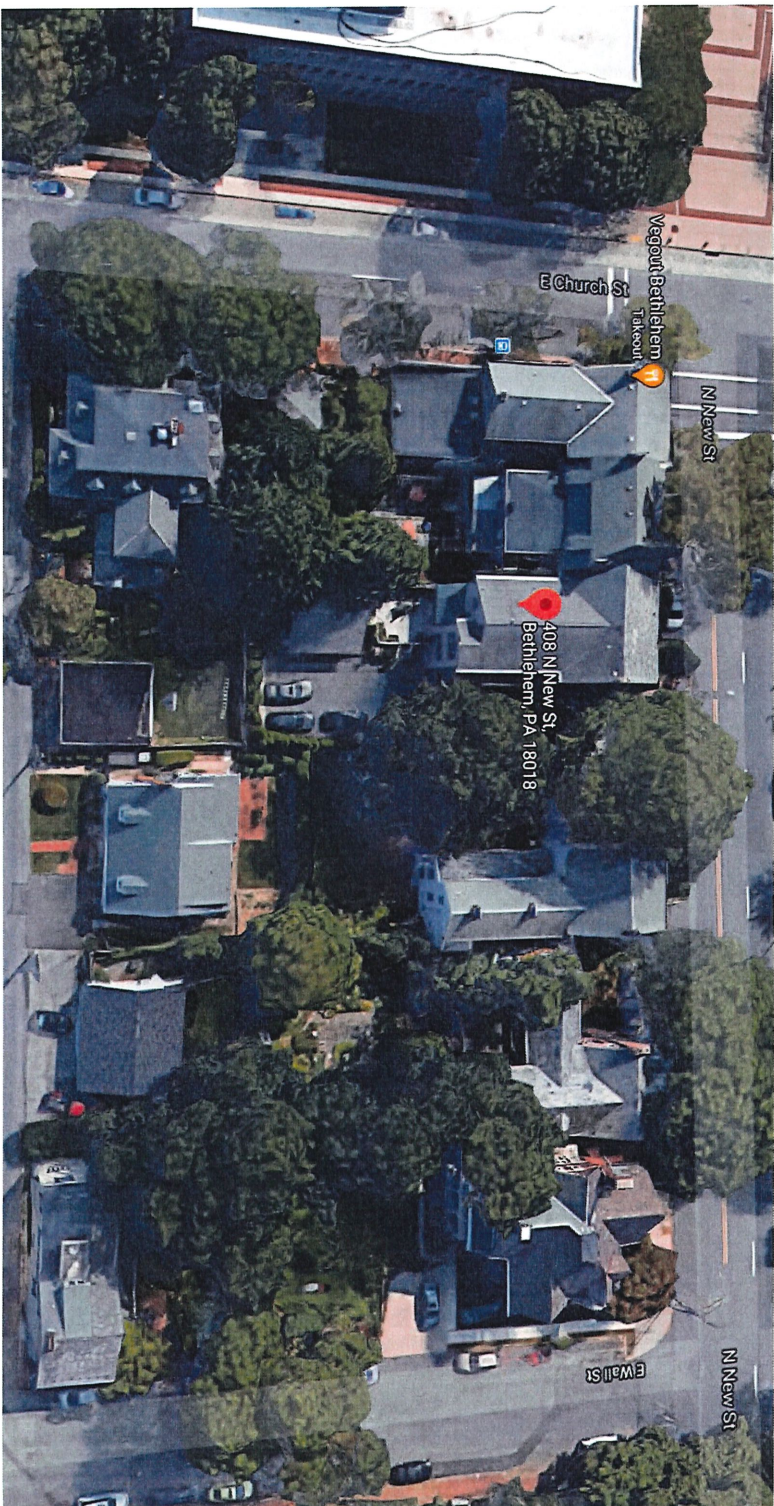


EAST VIEW



NORTH VIEW



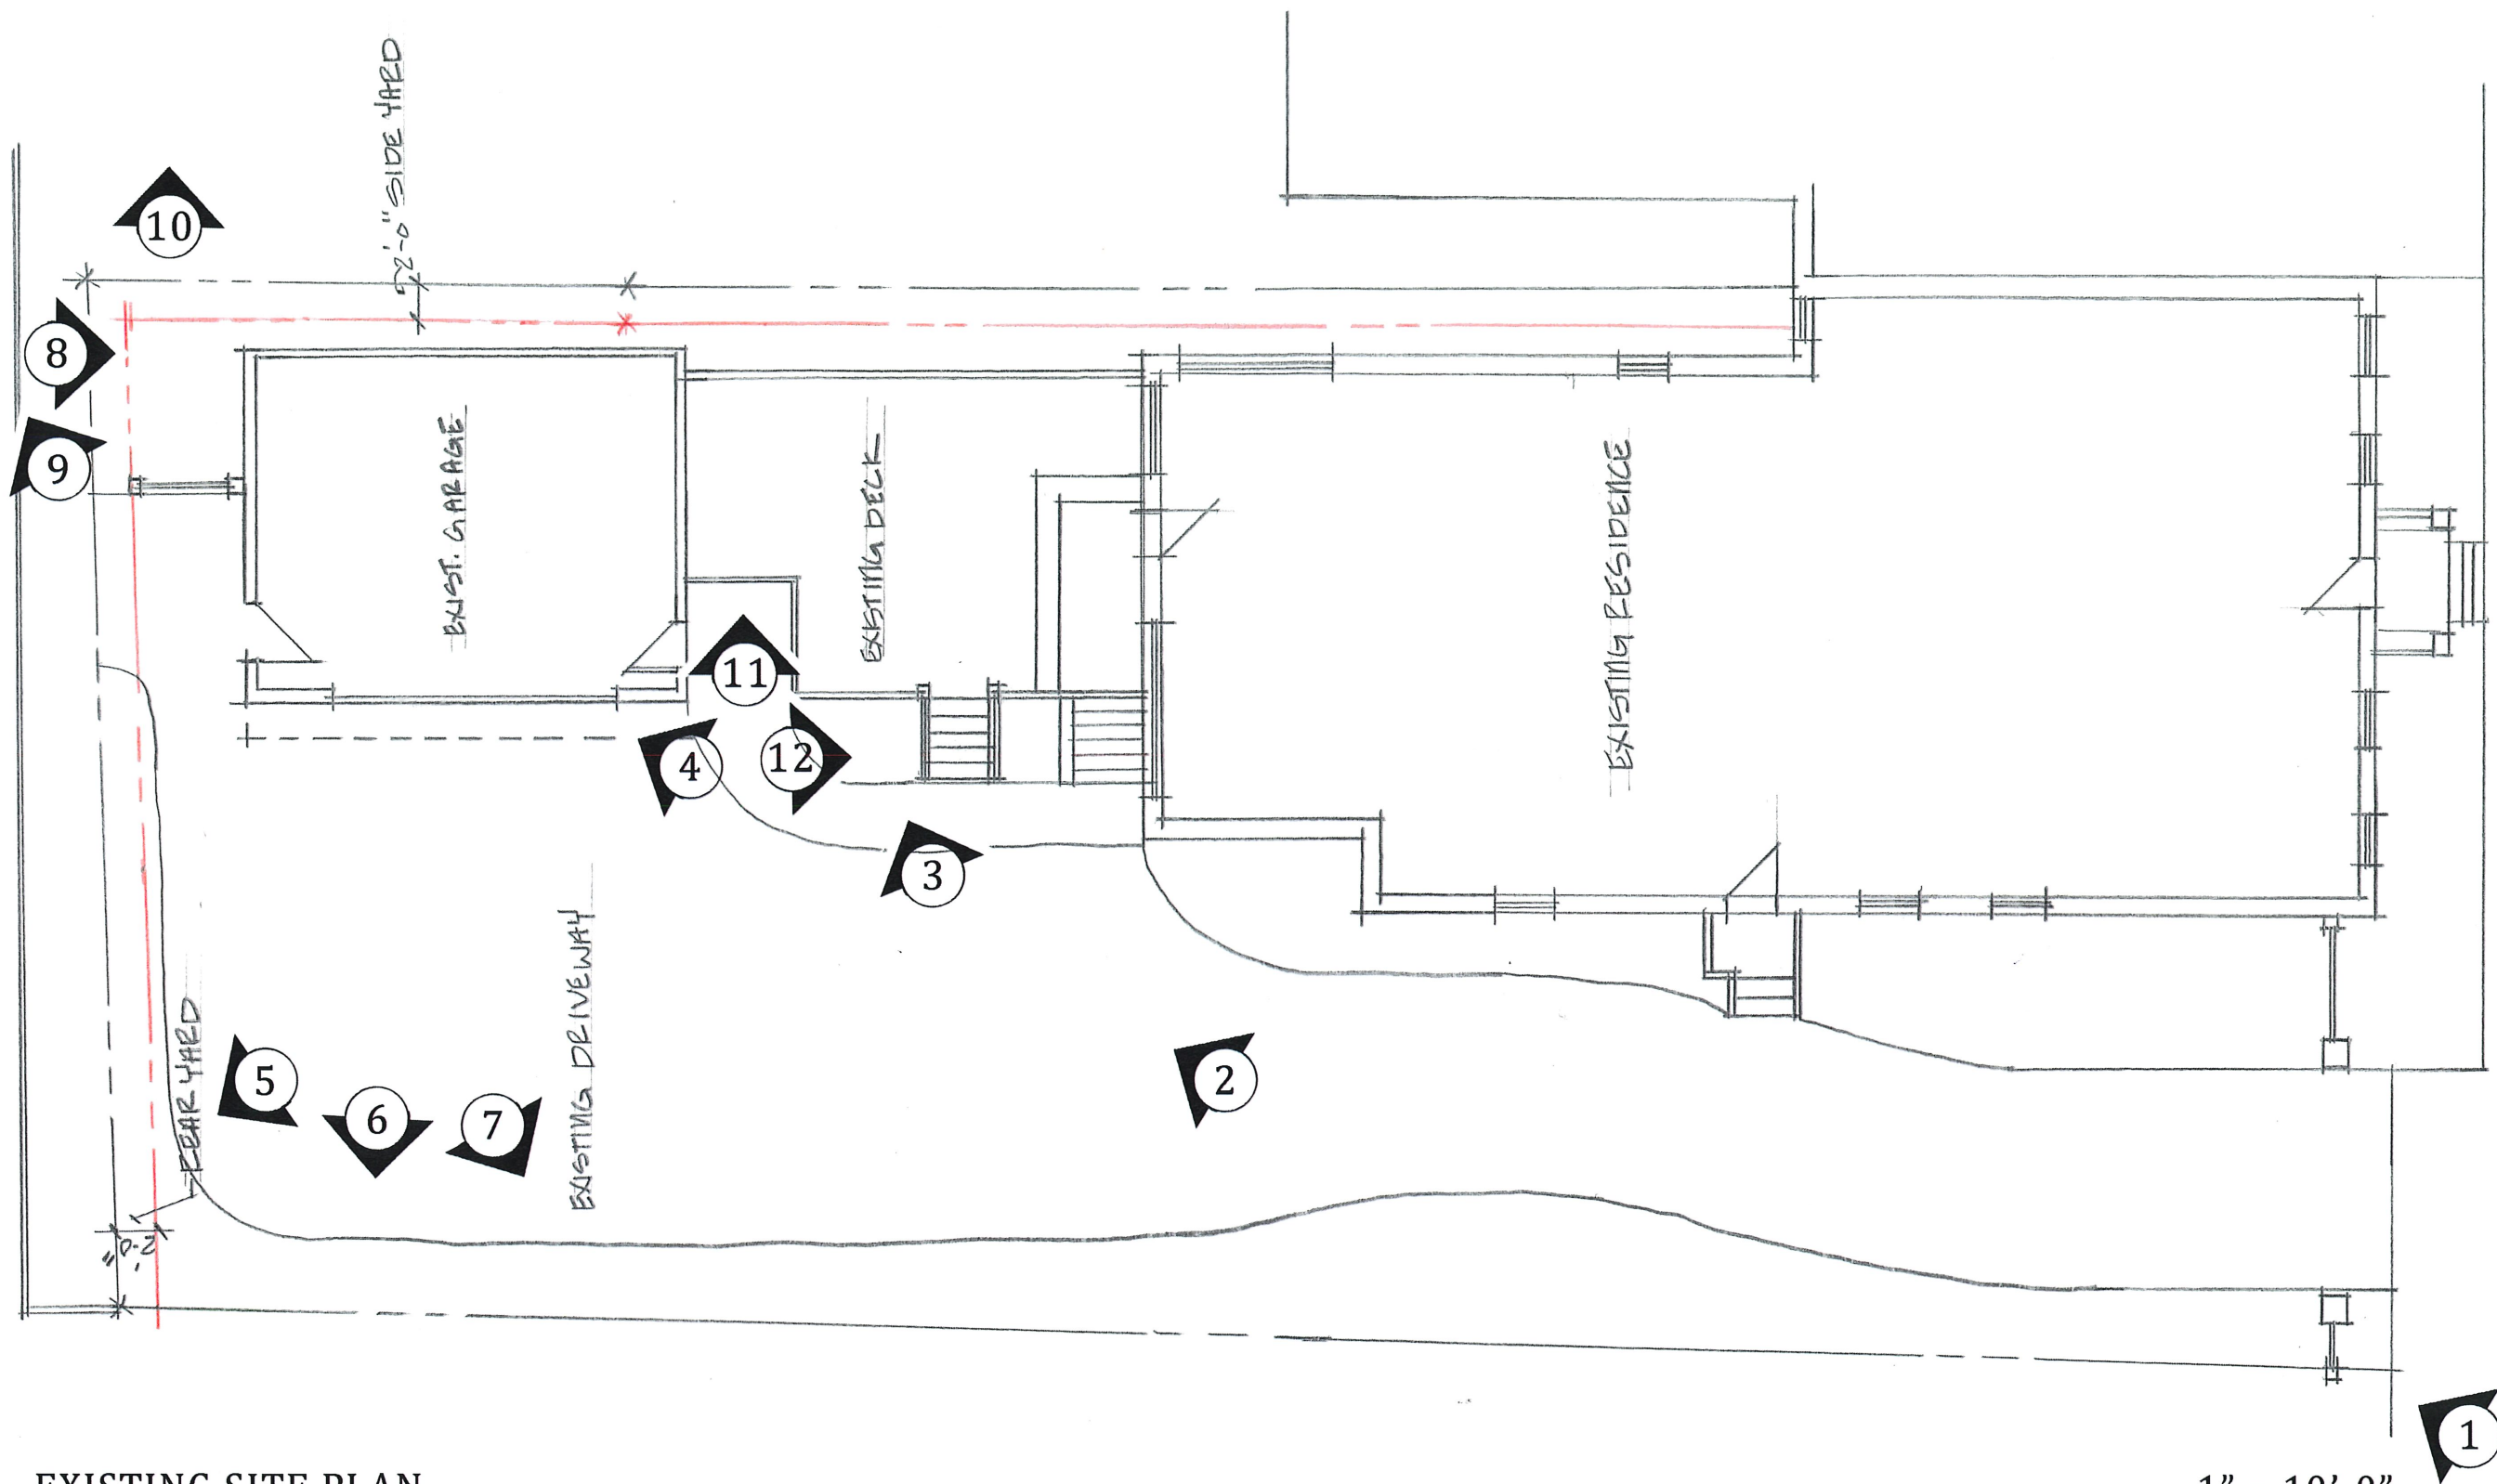

EXISTING SITE PLAN

1 OF 10
12-22-20



VIEW 1



VIEW 2



VIEW 3



VIEW 4



VIEW 5



VIEW 6

4 OF 10
12-22-20



VIEW 7




VIEW 8




VIEW 9



VIEW 10

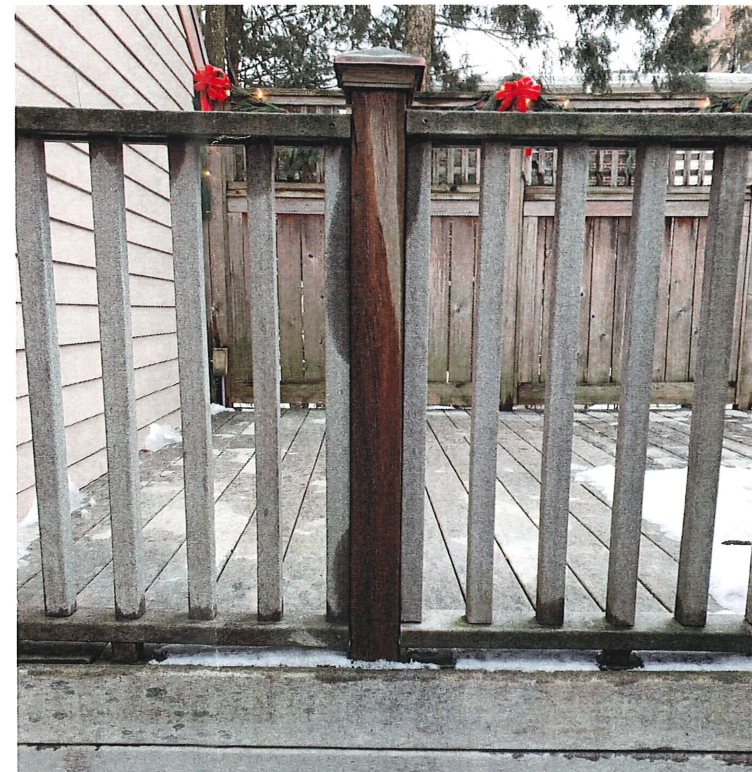

VIEW 11

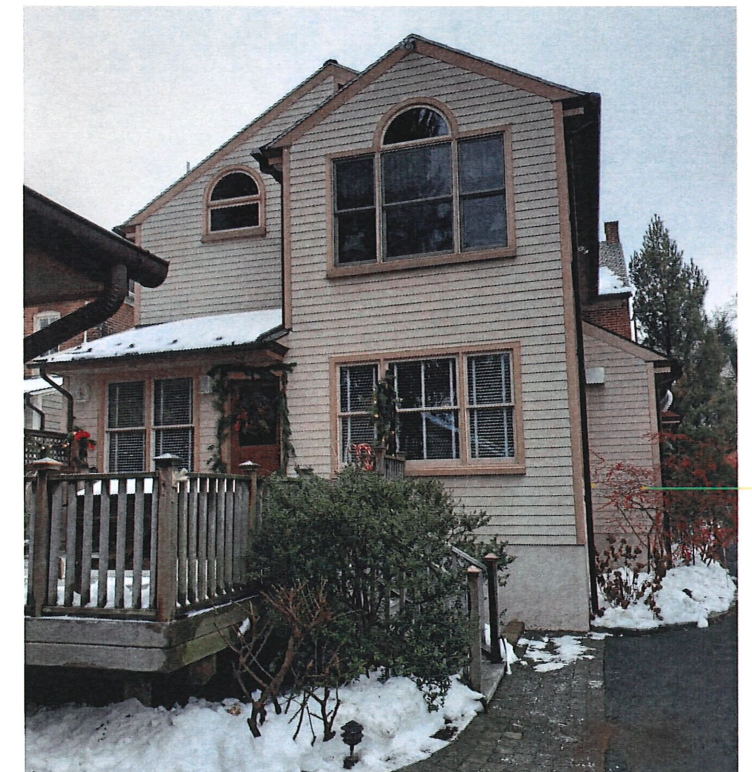


VIEW 12

5 OF 10
12-10-20

EXISTING SITE AREA:	EXISTING	PROPOSED
BUILDING COVERAGE: HOUSE:	7,725.42 S.F.	7,725.42 S.F.
BUILDING COVERAGE: GARAGE:	2,225.69 S.F.	2,225.69 S.F.*
TOTAL BUILDING COVERAGE:	566.19 S.F.	957.00 S.F.*
% BUILDING COVERAGE:	2,791.88 S.F.	3,182.69 S.F.*
	36.138 %	41.197 %

NET INCREASE IN BUILDING COVERAGE: 5.059 %
128.50'

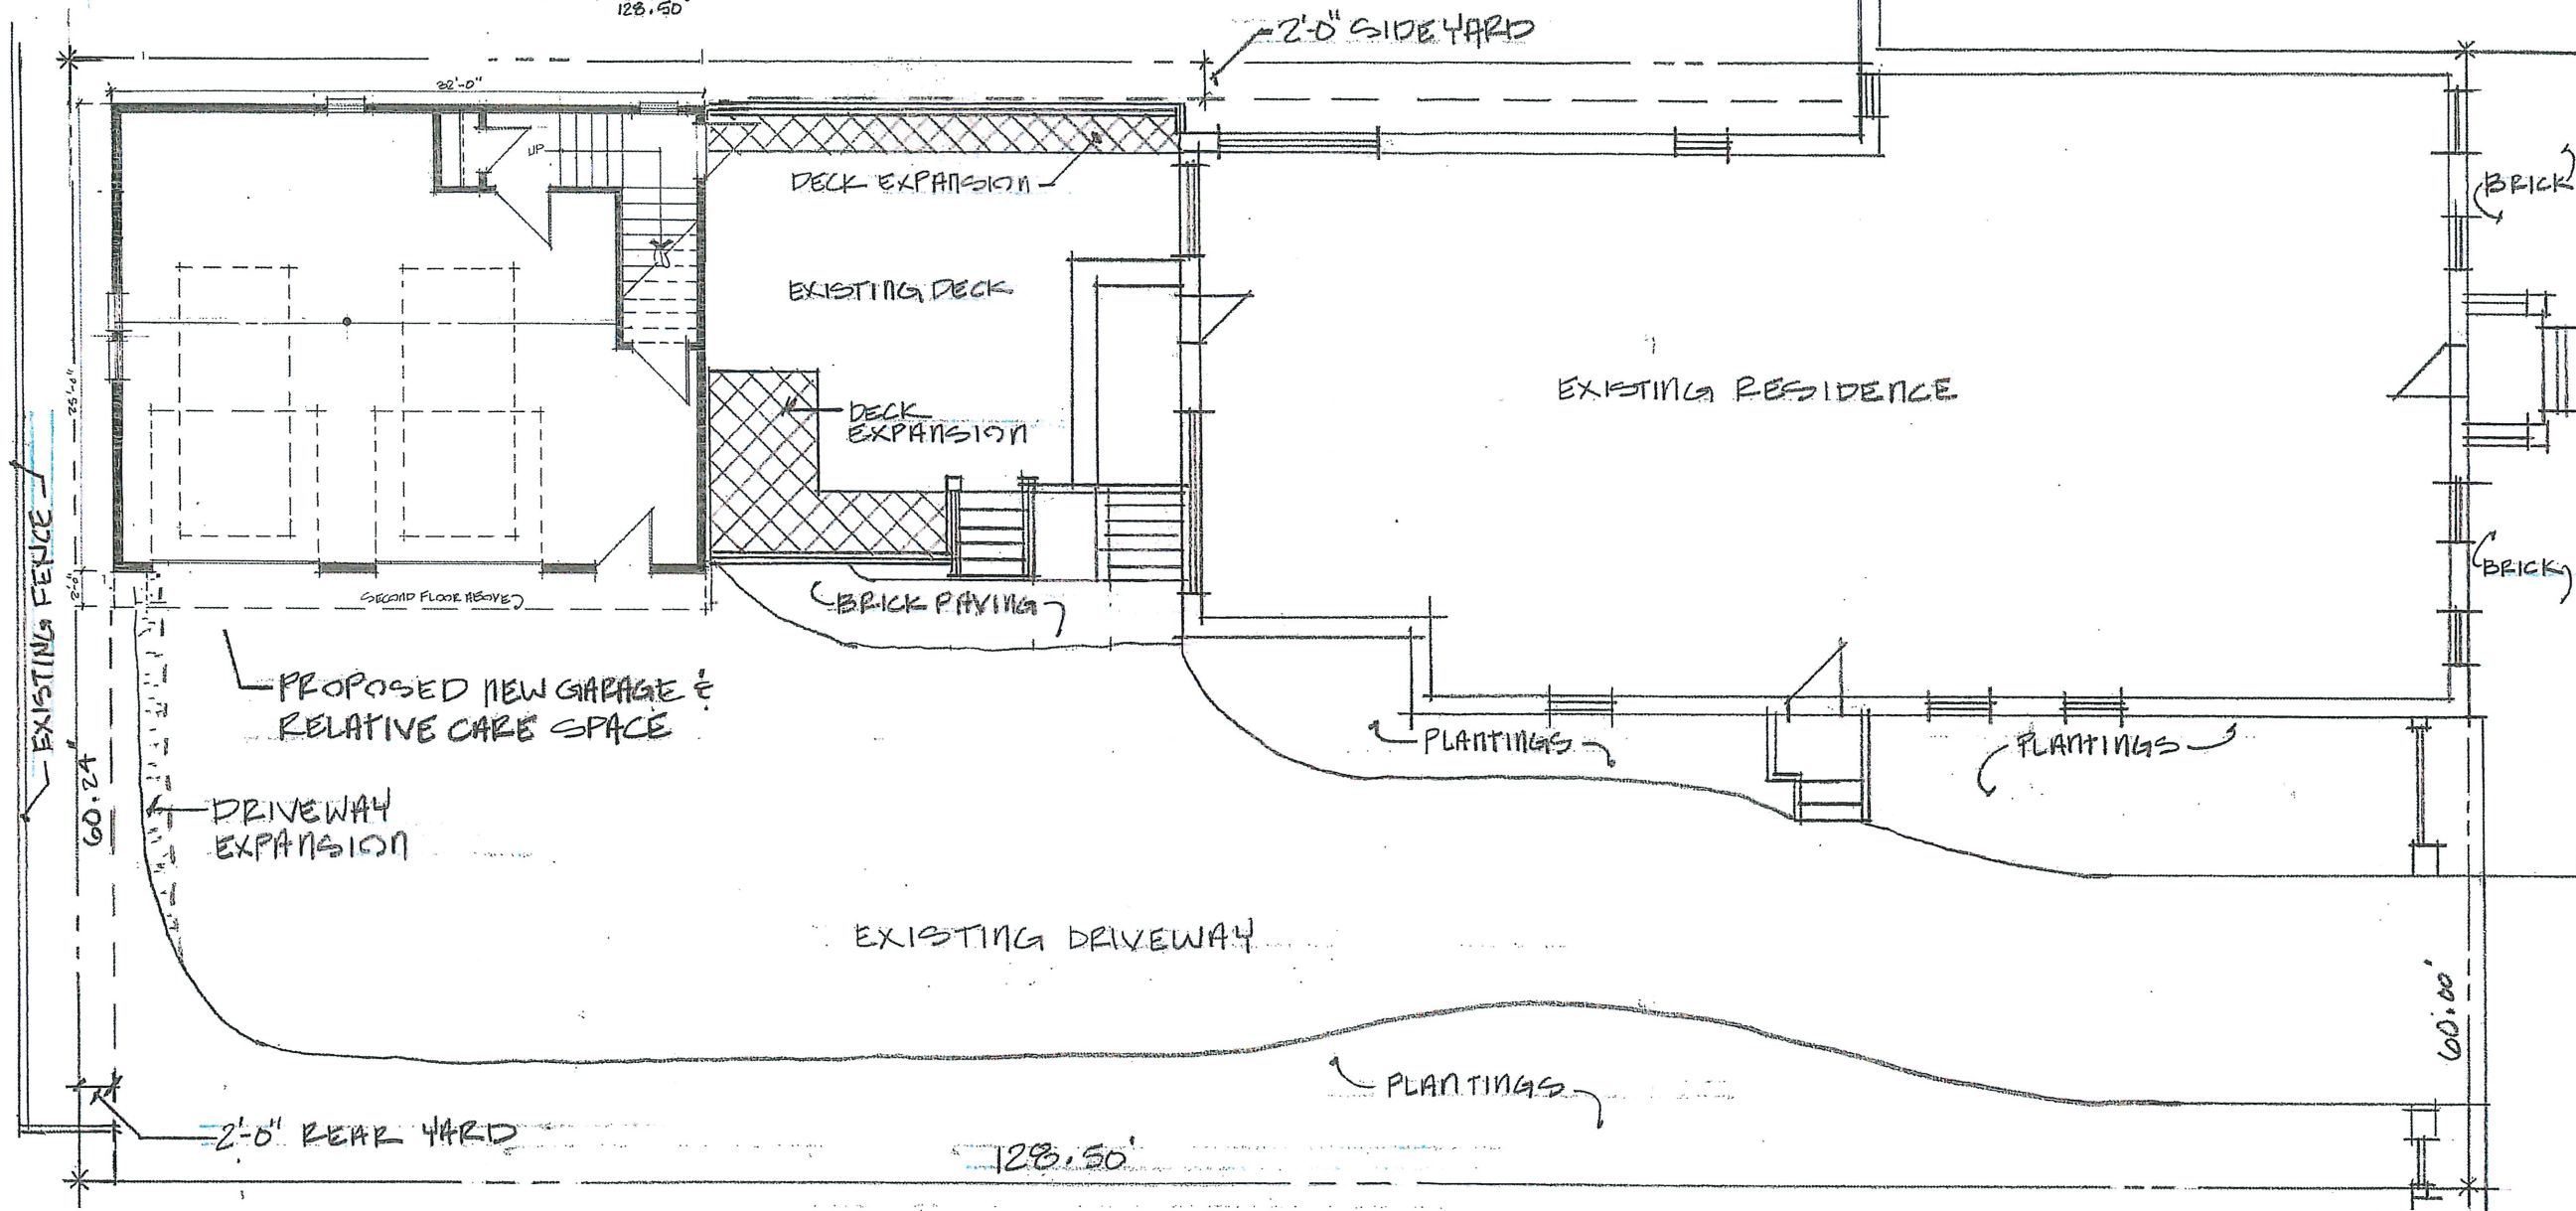


408 NORTH NEW STREET

PROPOSED SITE PLAN

1" = 10'-0"


2 OF 10
1-7-21

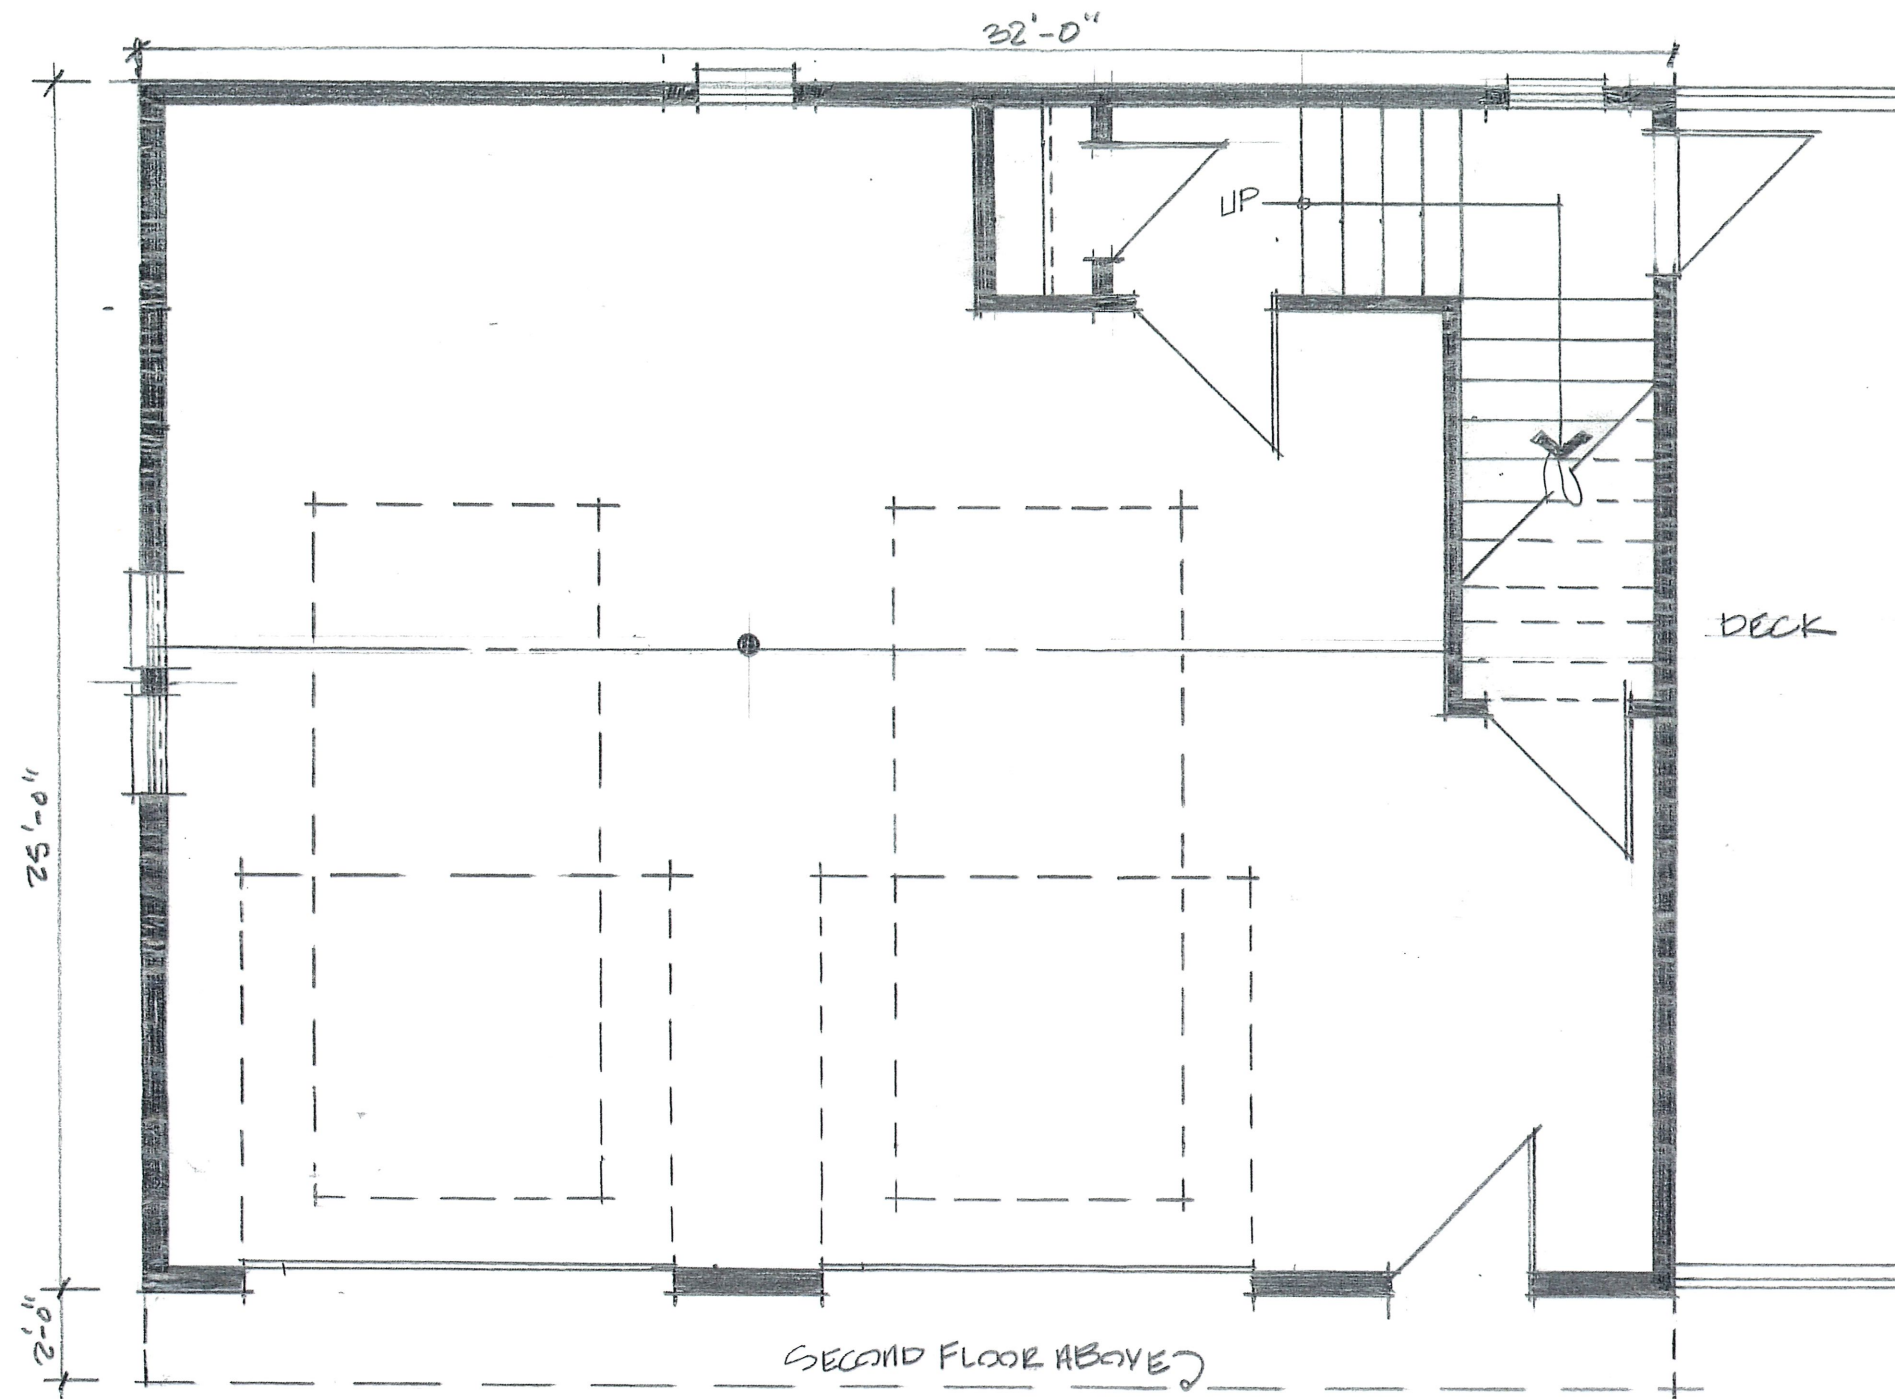

FIRST FLOOR PLAN

1/4" = 1'-0"


6 OF 10
12-22-20

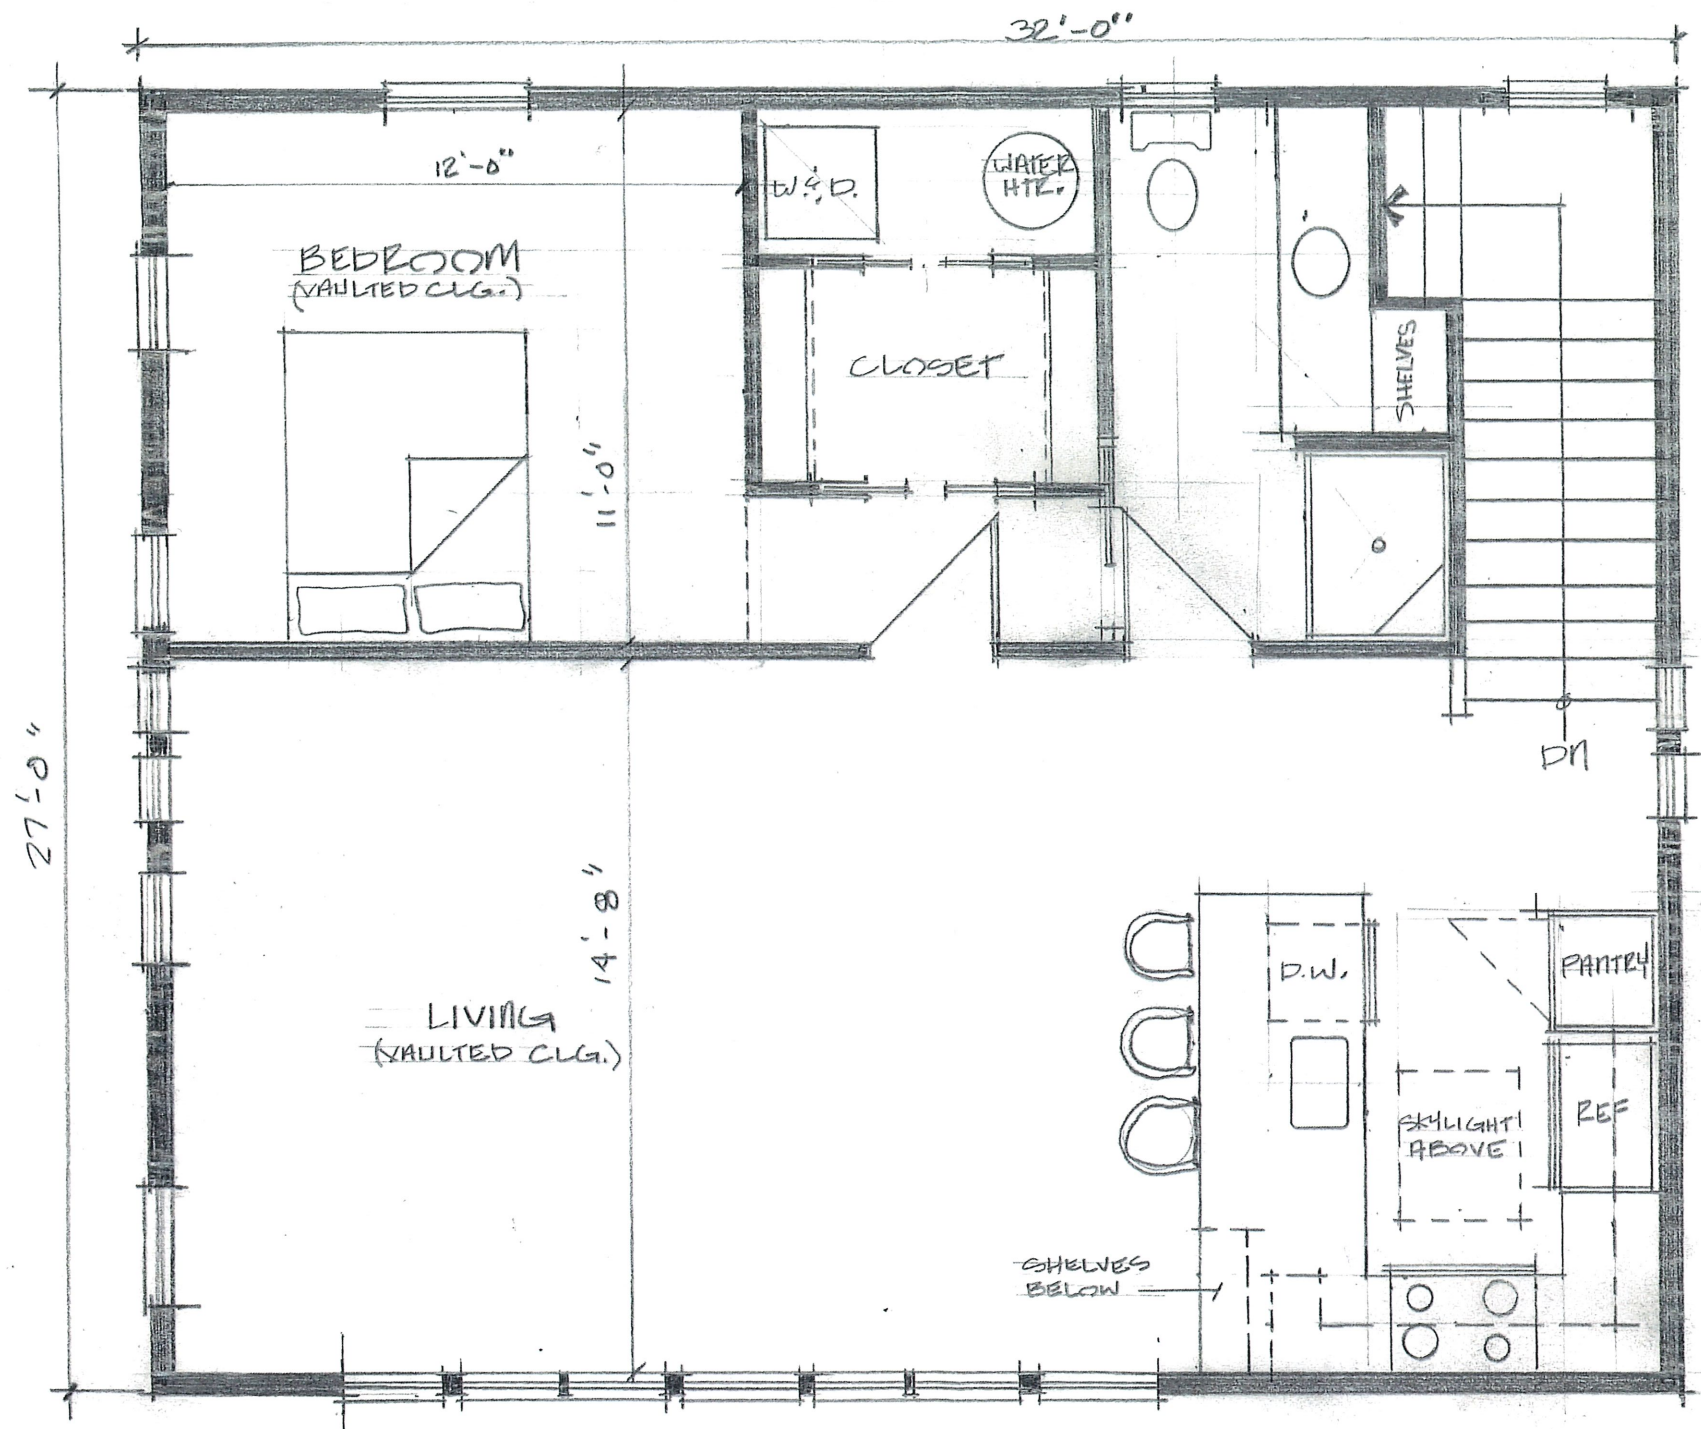

SECOND FLOOR PLAN


1/4" = 1'-0"

7 OF 10
12-22-20

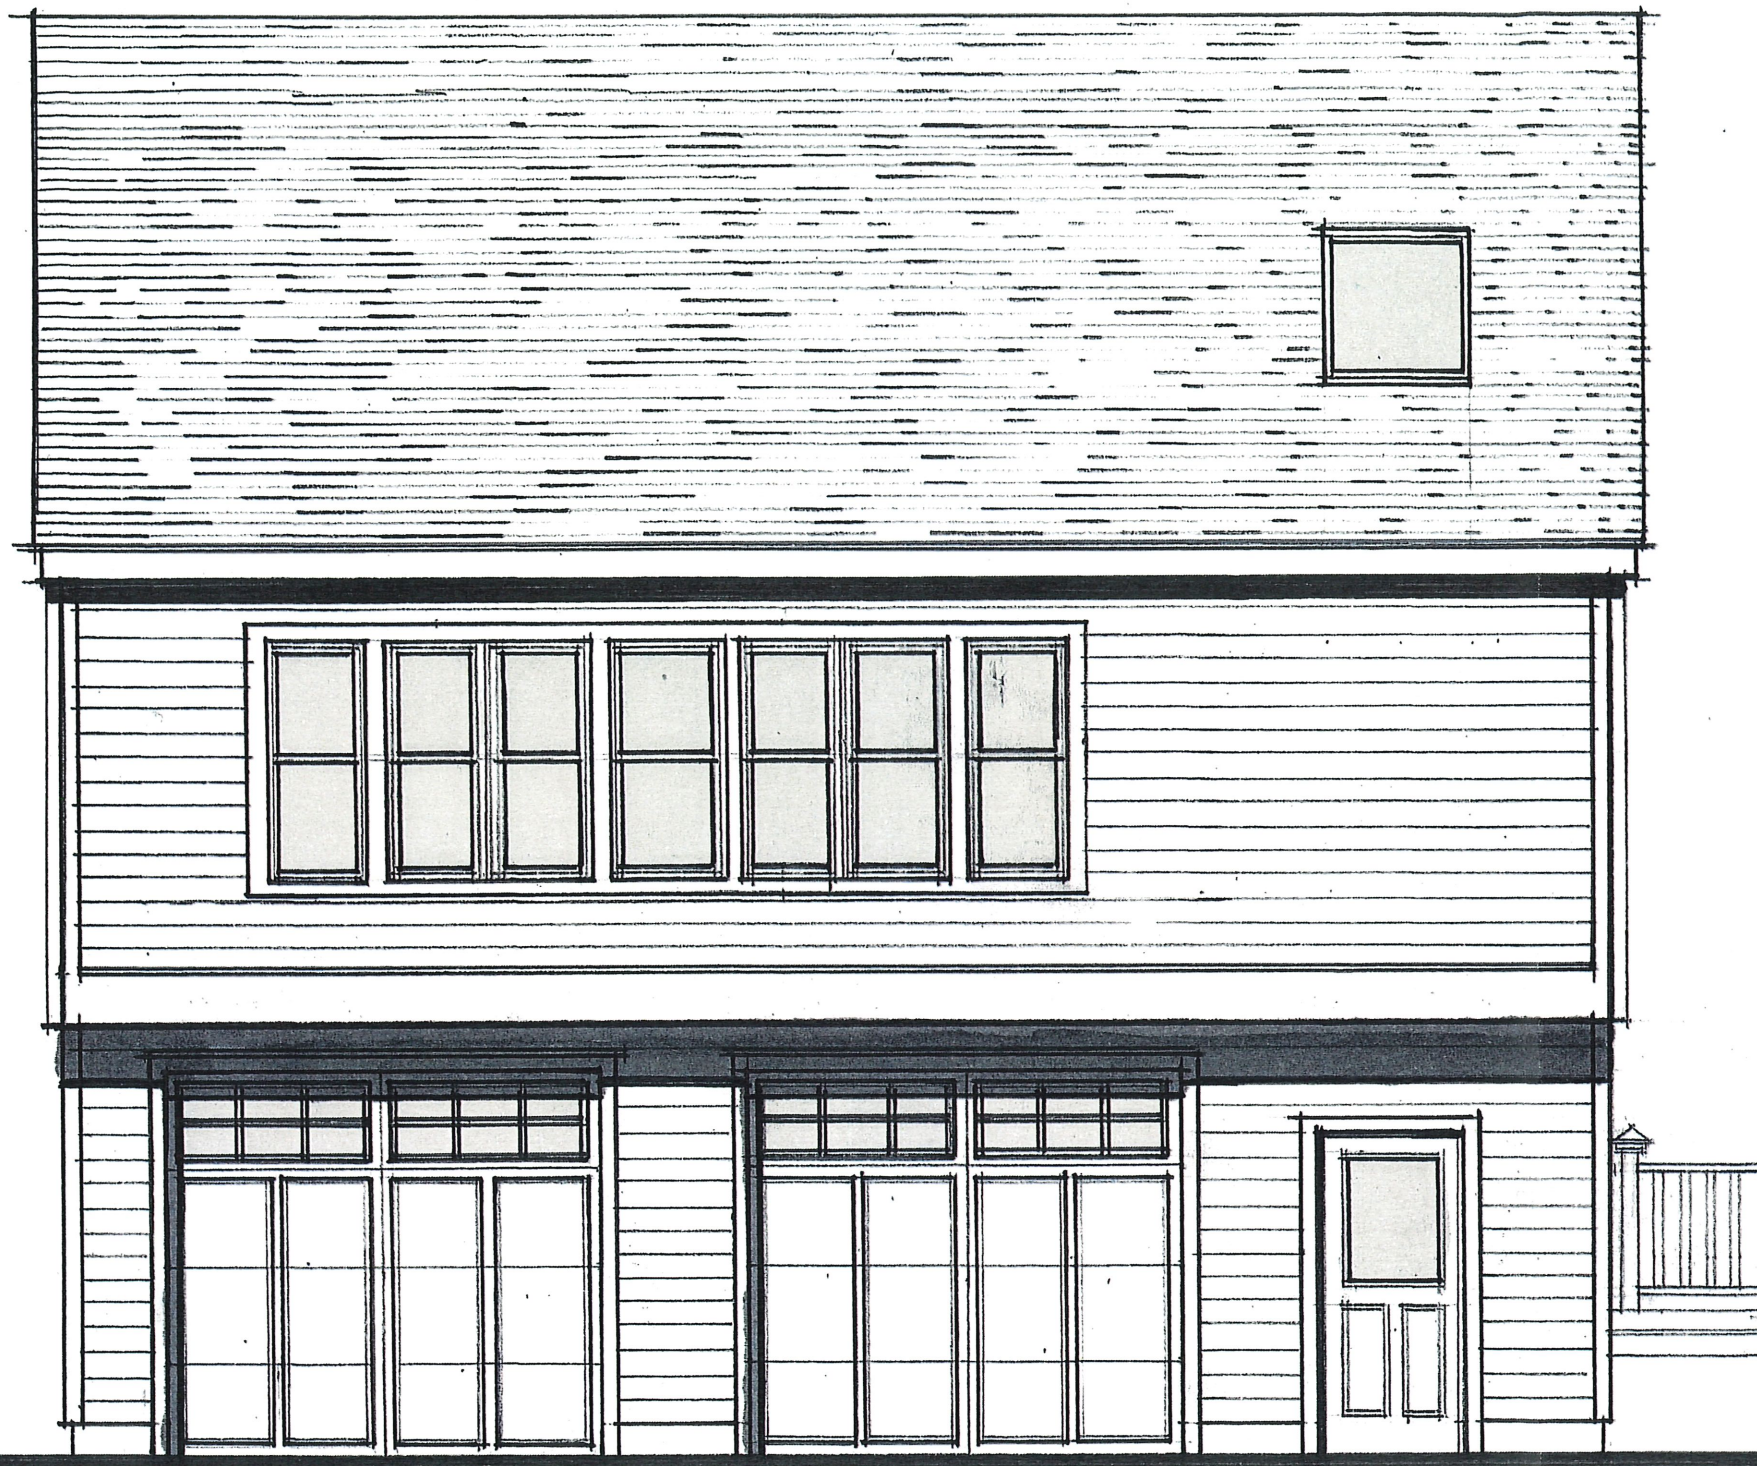


NORTH ELEVATION

1/4" = 1'-0"

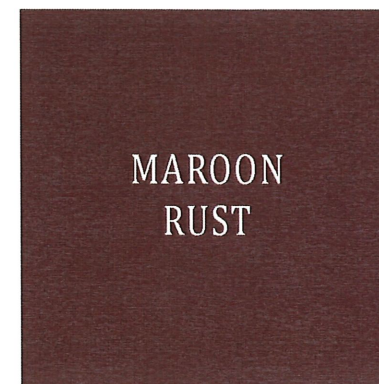

MAROON
RUST

DOORS:
PRATT + LAMBERT
MAROON RUST

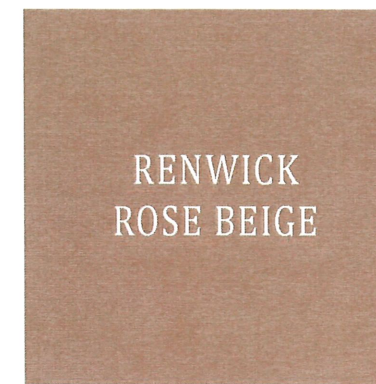


RENWICK
ROSE BEIGE

TRIM:
BORAL
SHERWIN WILLIAMS
RENWICK ROSE BEIGE




RENWICK
BEIGE

SIDING:
HARDIEPLANK SIDING
RENWICK BEIGE
SMOOTH LAP SIDING: 5" REVEAL
(MATCHING EXISTING GARAGE)

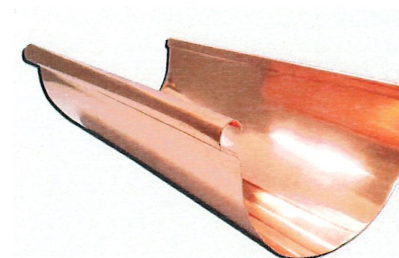


GUTTERS:
COPPER GUTTERS &
DOWNSPOUTS

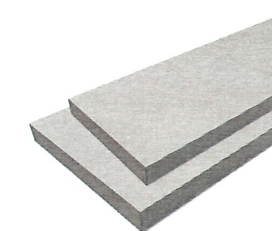


DECK:
TREX DECKING




SHINGLES:
GAF SLATELINE
ANTIQUE SLATE COLOR

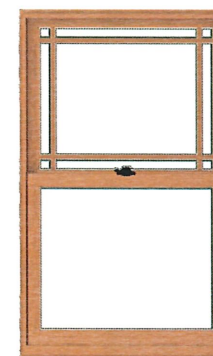

WINDOWS:
ANDERSEN WOODWRIGHT
400 SERIES W/ FIBREX COATING
FIBREX COMPOSITE EXTERIOR
RENWICK BEIGE
(OR ANDERSEN 'CANVAS')

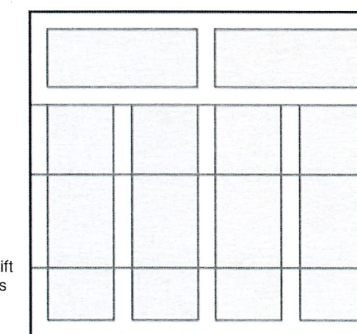


GARAGE DOORS:
CLOPAY
GRAND HARBOR (OR SIMILAR)
CARRIAGE HOUSE DOOR
W/ SPADE LIFT HANDLES

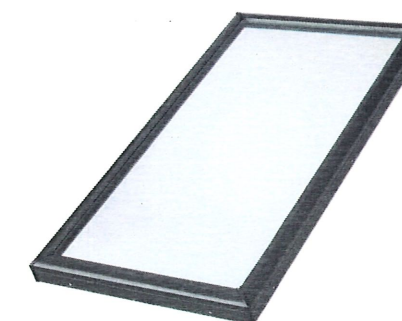

SKYLIGHT:
VELUX

8 OF 10
12-22-20

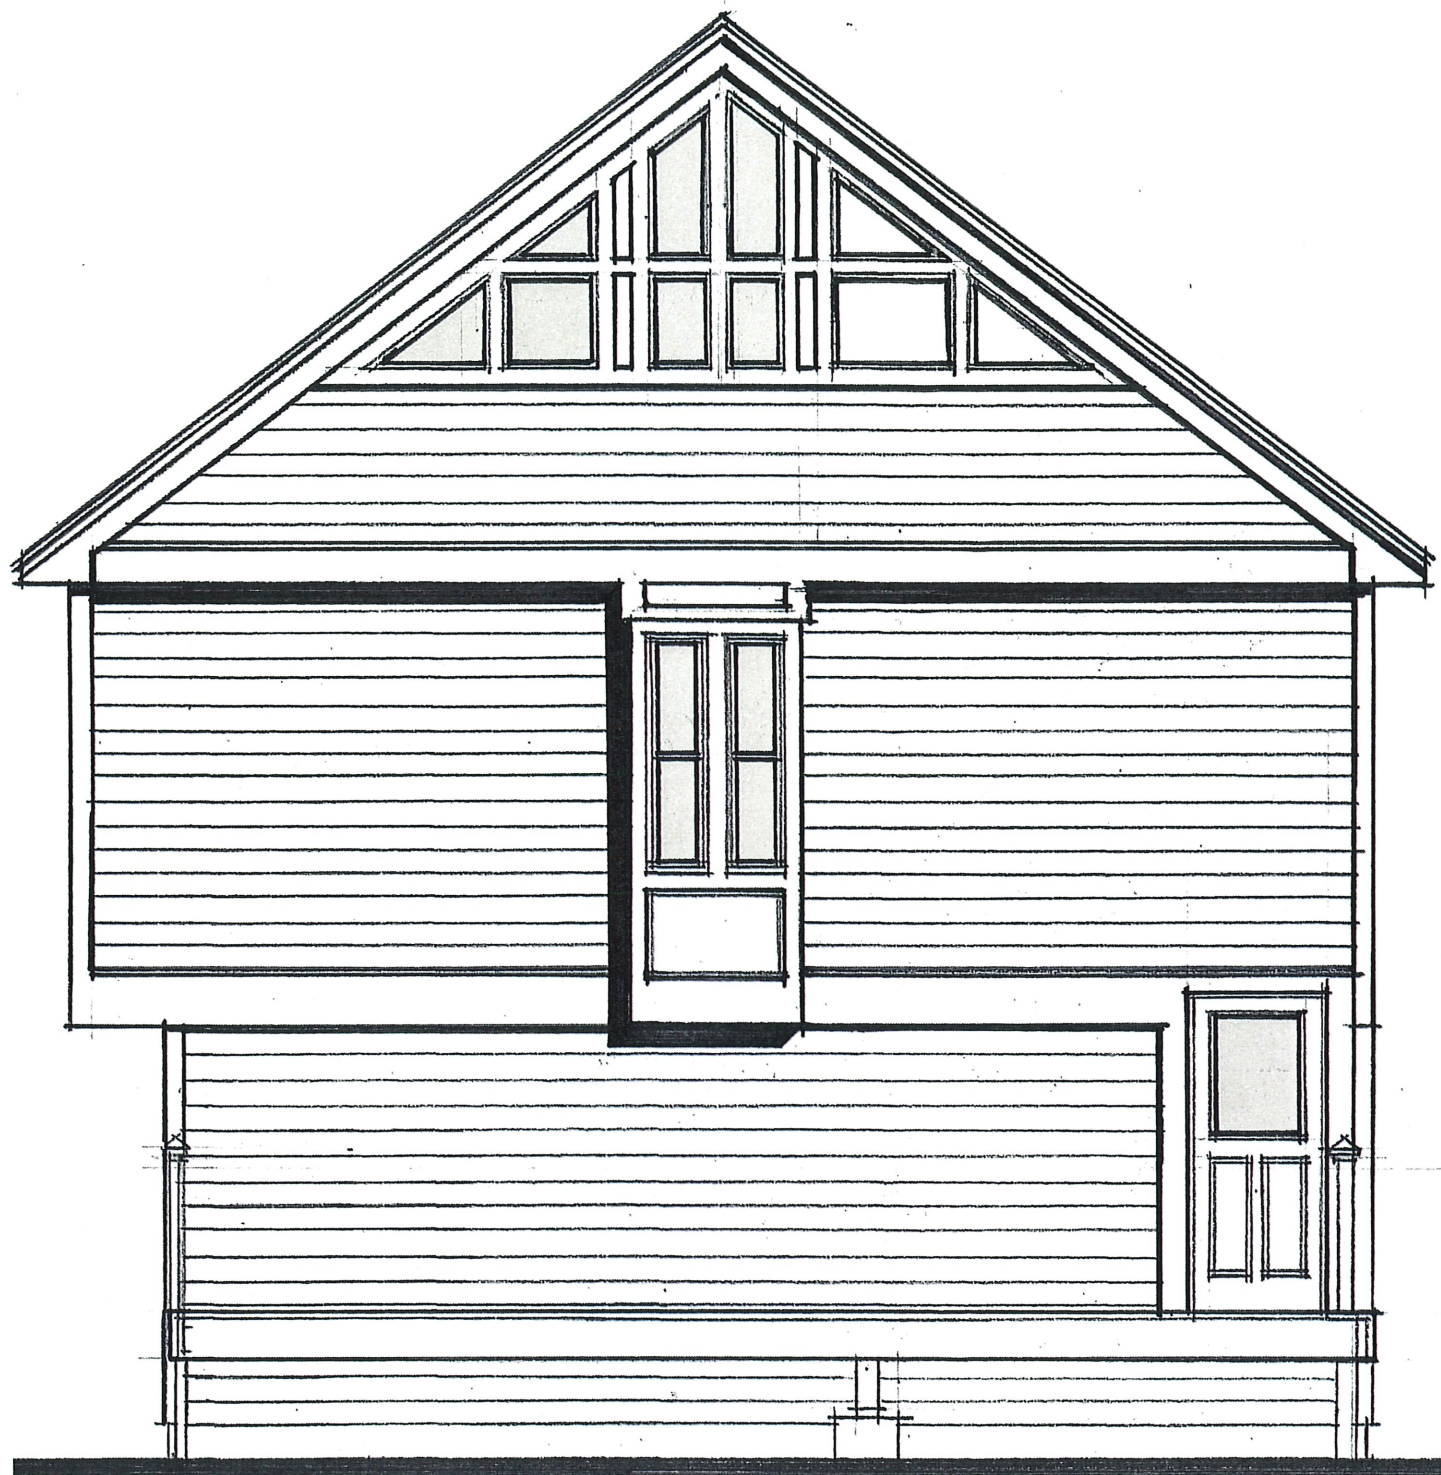

WEST ELEVATION

1/4" = 1'-0"



EAST ELEVATION

1/4" = 1'-0"

9 OF 10
12-22-20



SOUTH ELEVATION

1/4" = 1'-0"

10 OF 10
12-22-20