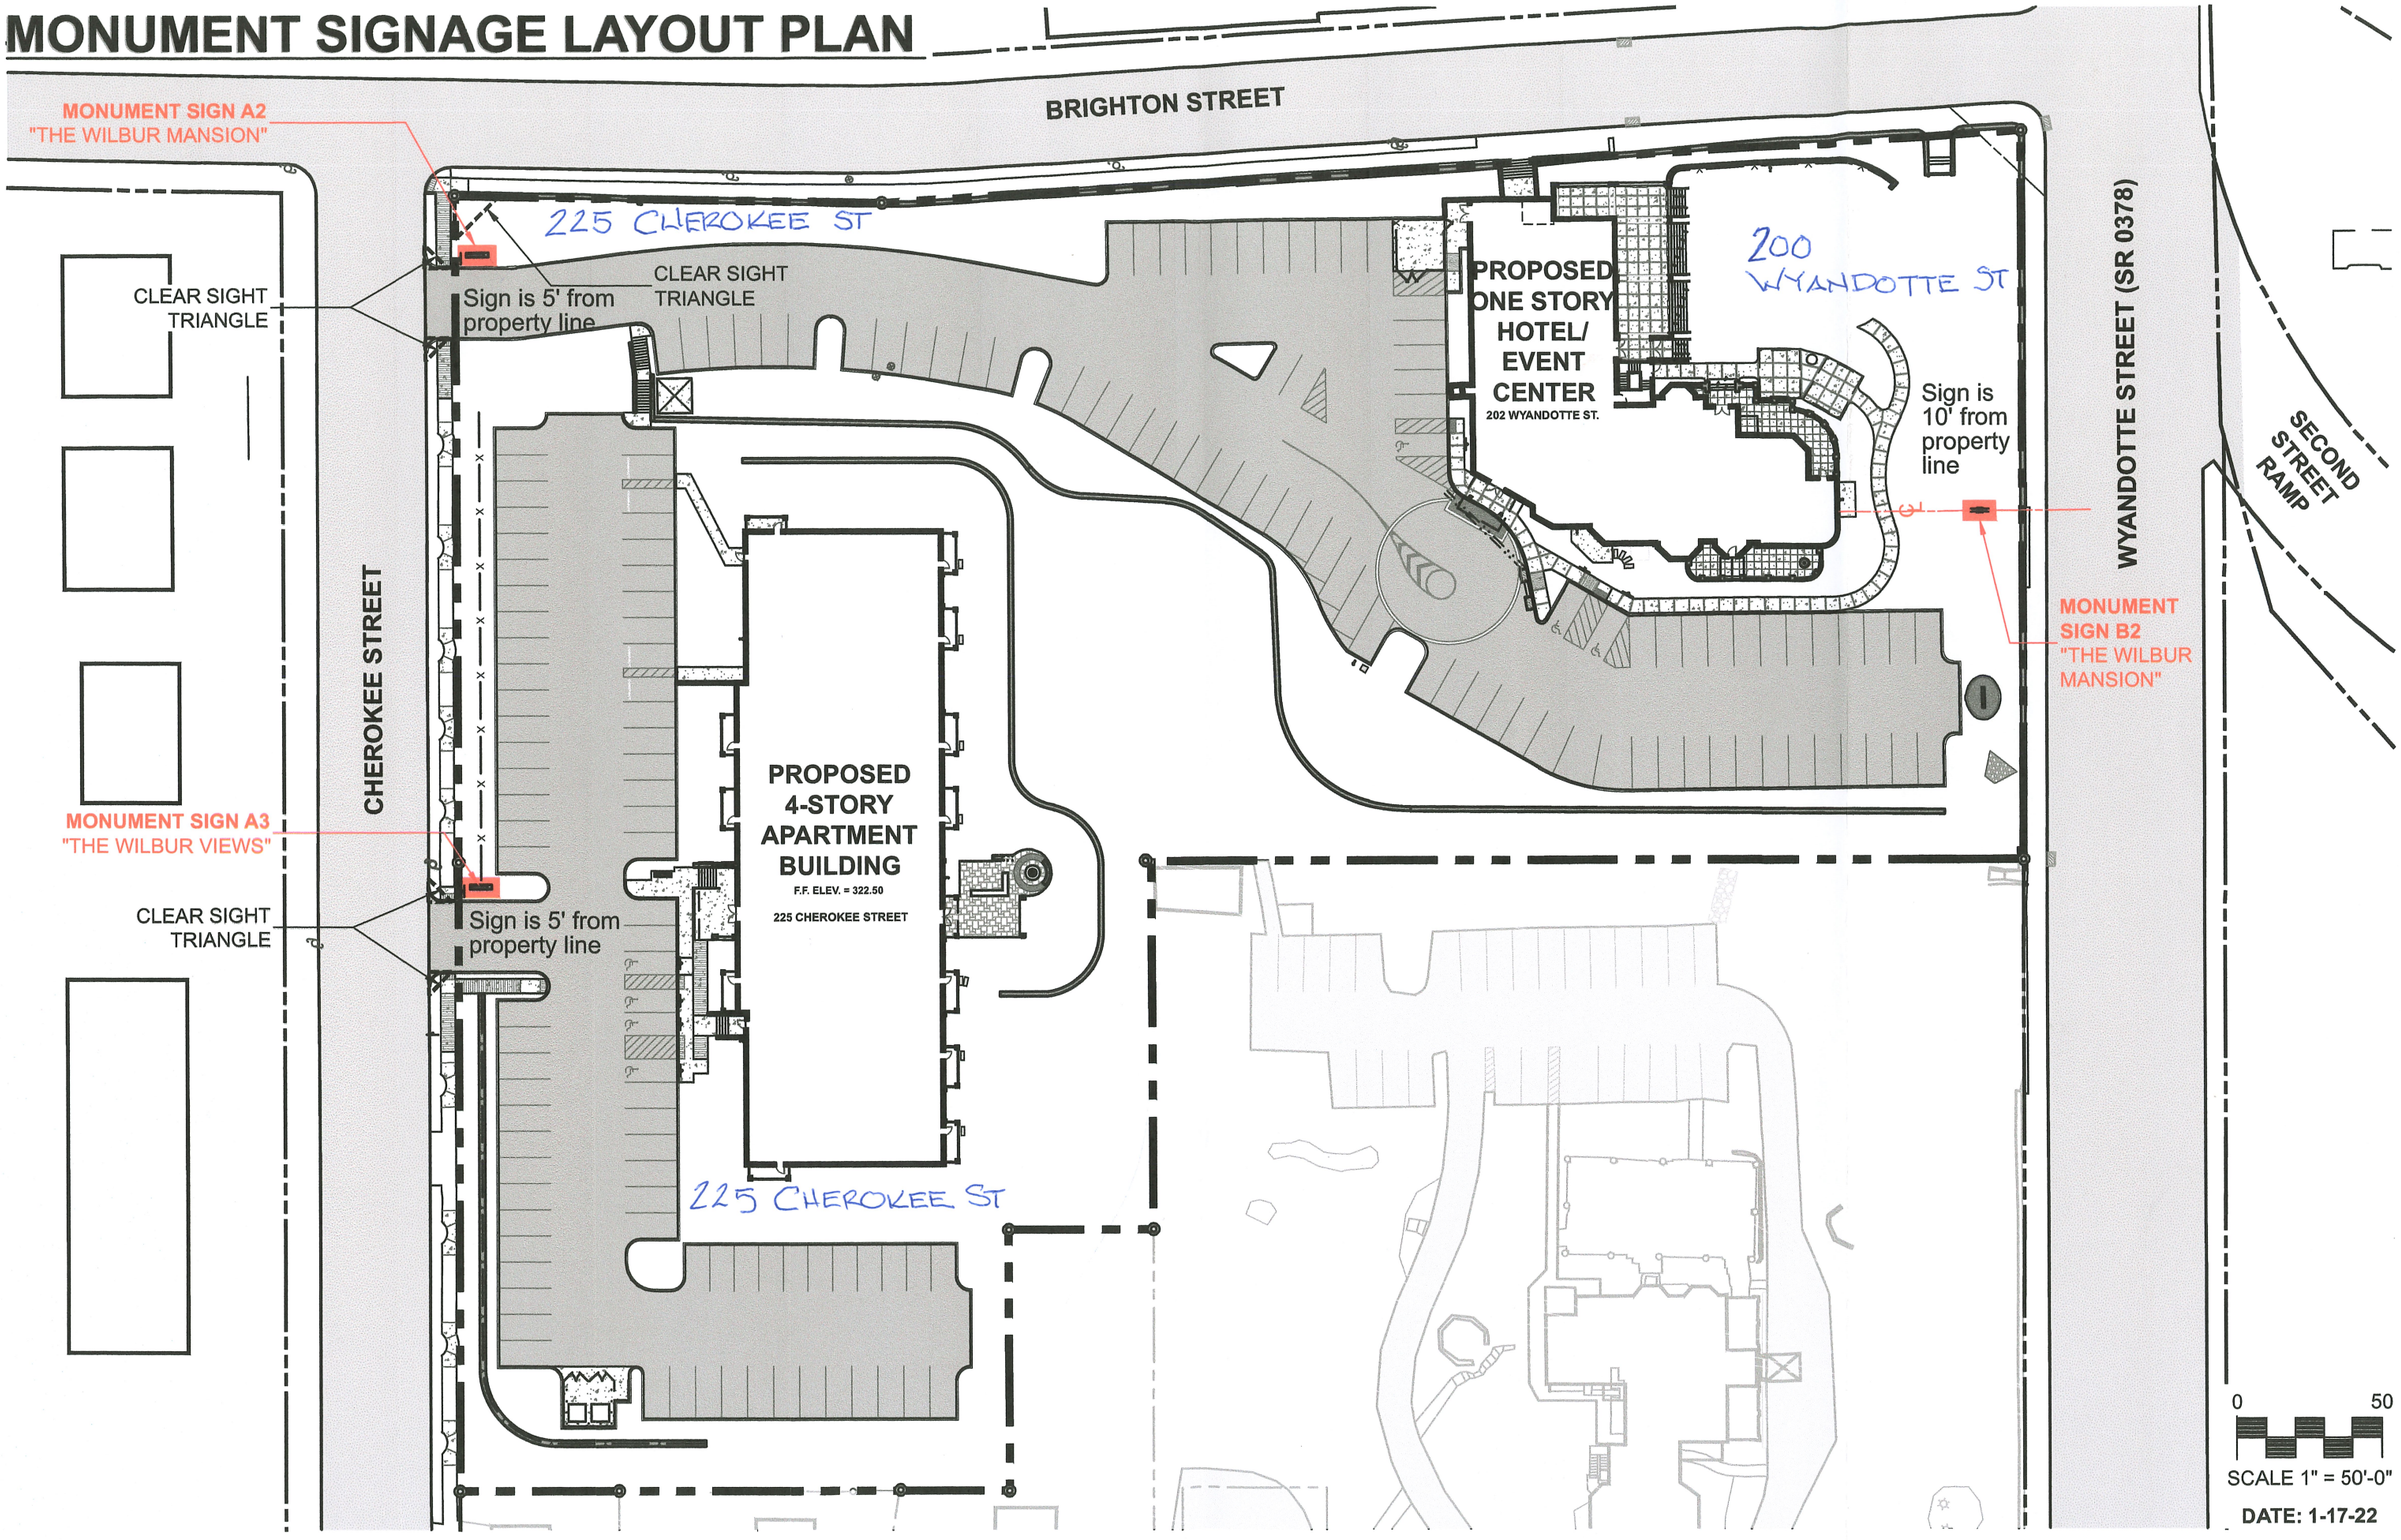MONUMENT SIGNAGE LAYOUT PLAN