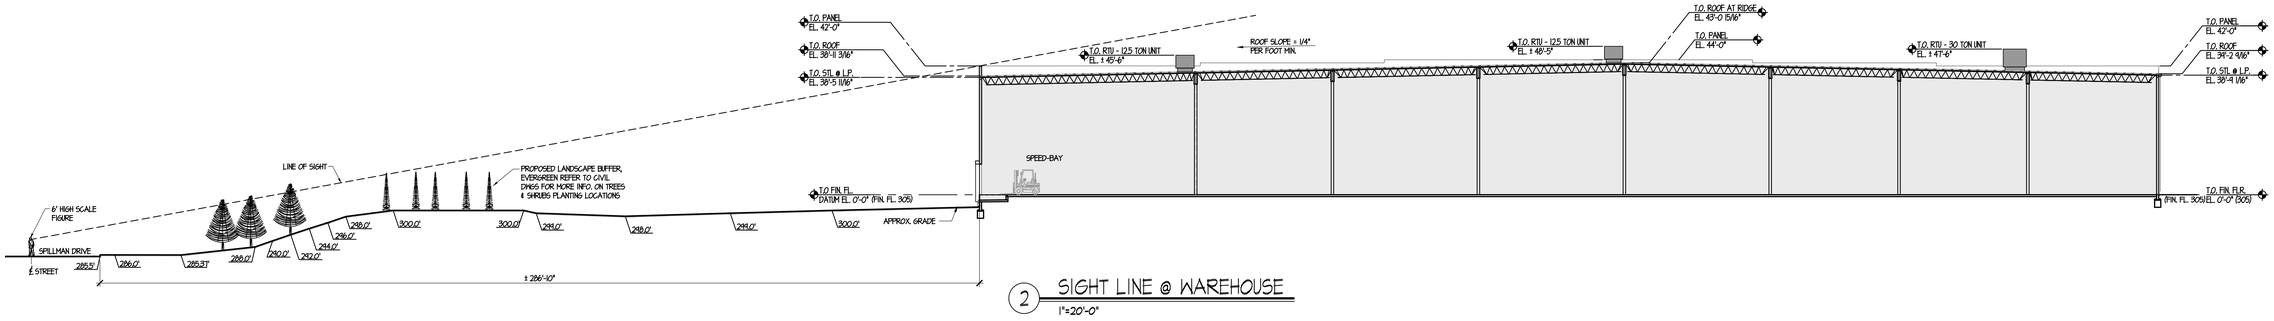

2 SIGHT LINE @ WAREHOUSE

1"=20'-0"

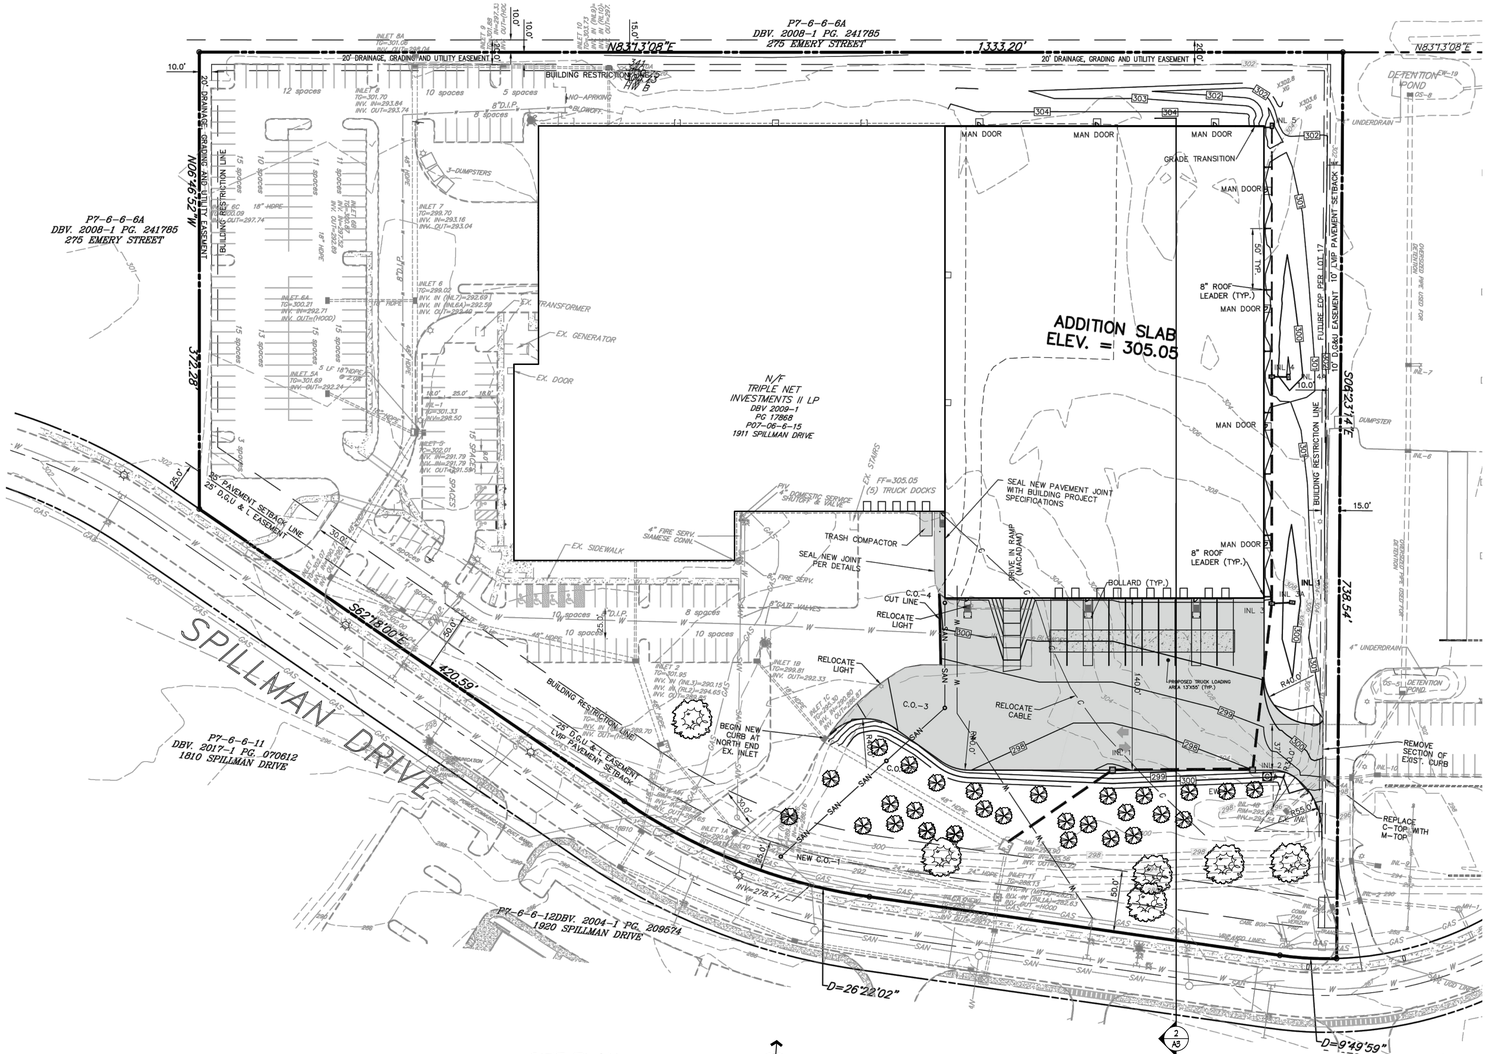

1 SITE PLAN

1"=50'-0"

SEE LATEST CIVIL ENGINEERING DRAWINGS BY HANOVER ENGINEERING ASSOCIATES, BETHLEHEM, PA

REVISIONS

REV#	DATE	DESCRIPTION
0	08 JAN 21	FOR MUNICIPAL & LVIP APPROVAL

This drawing and all information contained herein is authorized for use only by the party for whom the work was contracted or to whom it is certified. This drawing may not be copied, reused, disclosed, distributed or transferred for any other purpose without the written consent of Cerminara Architect.
Copyright 2021, Cerminara Architect All Rights Reserved

CERMINARA ARCHITECT
224 COURTYARD DRIVE
HILLSBOROUGH, NJ 08844
PHONE 908.685.7700 | FAX 526.3019
WWW.CERMINARAARCHITECT.COM

CARMINE CERMINARA, AIA
NJ C7461
PA RA.012844.B

CIGARS INTERNATIONAL BLDG. EXPANSION

CIGARS INTERNATIONALS INC.
1911 SPILLMAN DRIVE - LOT 15
BETHLEHEM, PA 18015

SIGHT LINE STUDY

SCALE	AS NOTED
DATE	08 JAN 21
COMMISSION	12034.04
DRAWN BY	JN
REVISION	0
CHECKED BY	BTG
SHEET	A3
DRAWING	