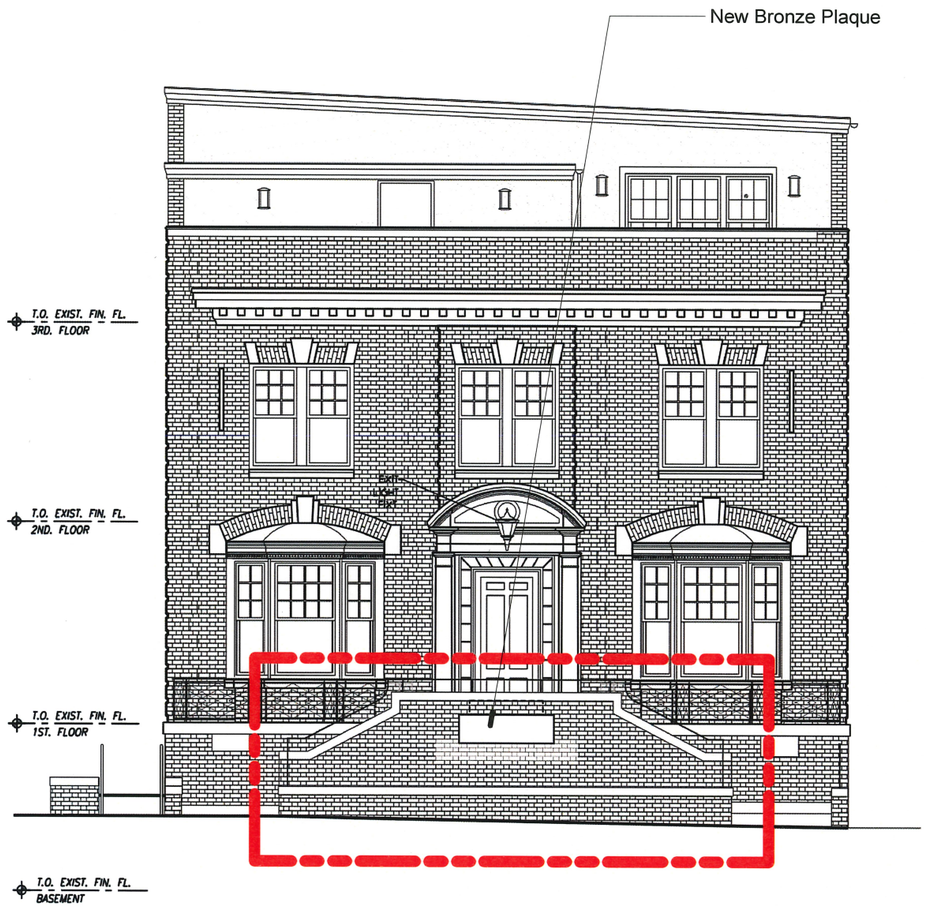

EXISTING WEST ELEVATION

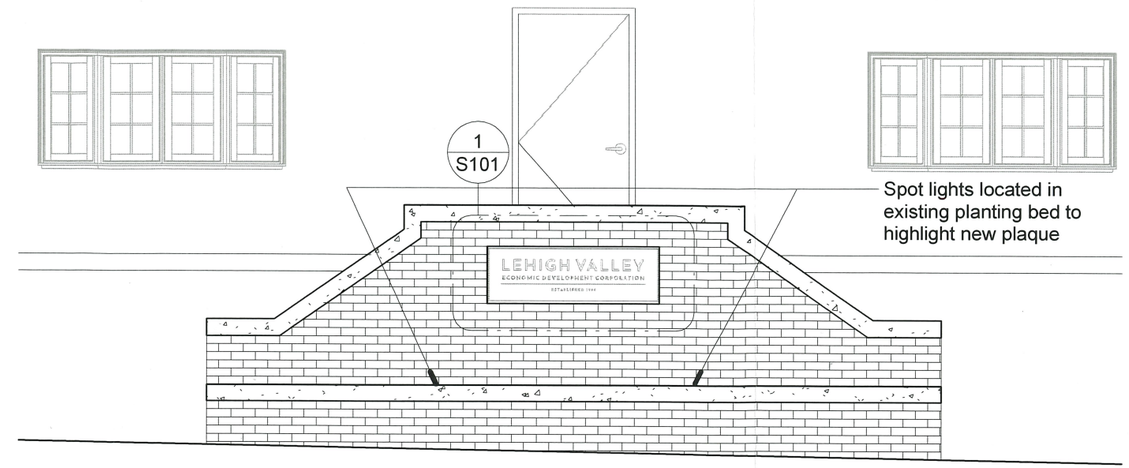

2 South Elevation - Plaque Location

1/4" = 1'-0"

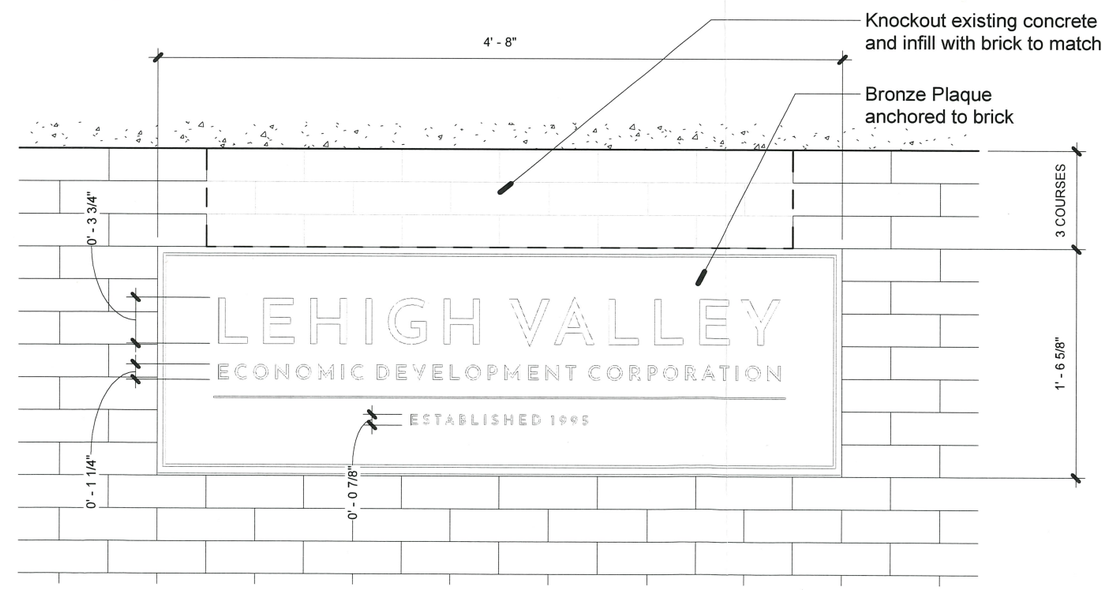

1 Enlarged Elevation - Plaque Details

1" = 1'-0"

MKSD architects

MKSD, LLC
1209 Hausman Road
Suite A
Allentown, PA 18104

866.512.MKSD toll free
610.366.2081 phone
610.366.8399 fax

LVEDC
Office Renovations
520 N New St,
Bethlehem, PA 18018

DRAWING TITLE
Exterior Signage - Bronze Plaque

PROJECT NUMBER
21.180

DRAWN BY
ccc

SCALE
As indicated

DATE
02.02.2022

DRAWING NUMBER
S101

© MKSD, LLC

www.mksdarchitects.com

2/17/2022 3:59:36 PM P:\21.180 LVEDC\Design\BIM\21.180 LVEDC_Signage.rvt

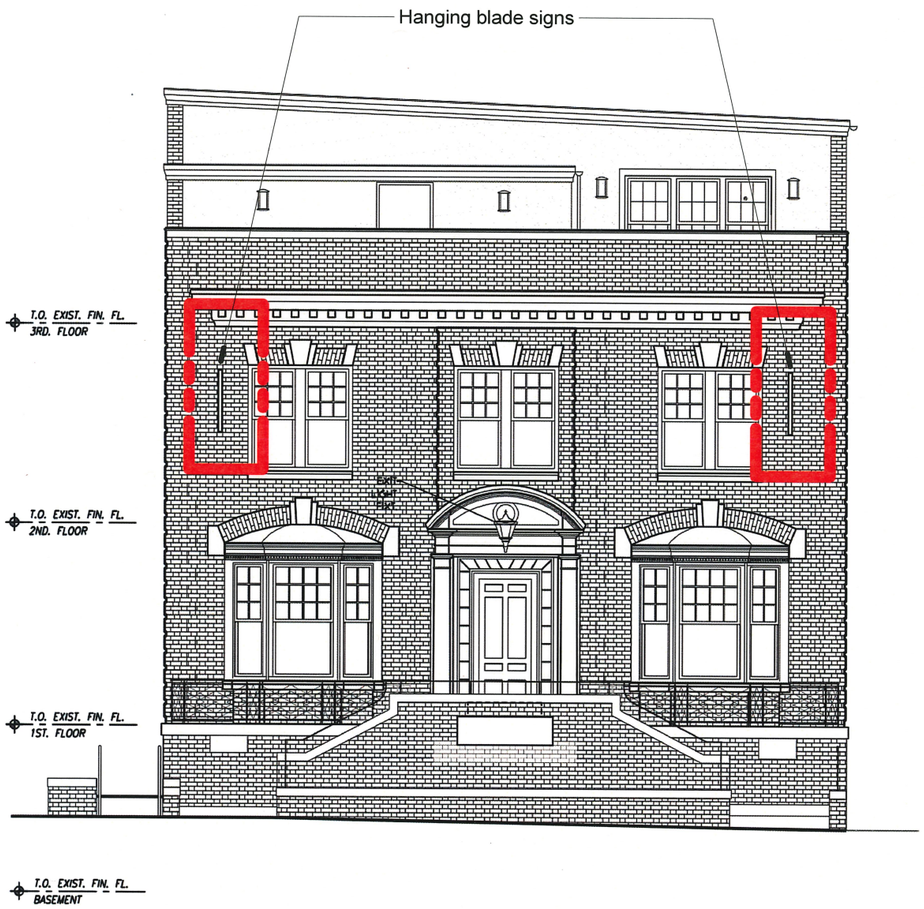

EXISTING WEST ELEVATION

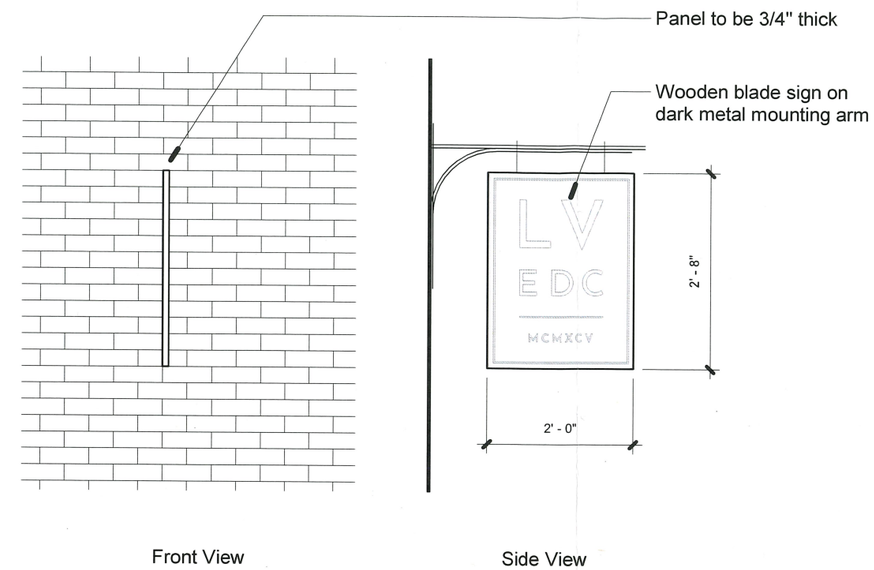

1 South Elevation - Blade Sign Details

1/2" = 1'-0"

MKSD
architects

MKSD, LLC
1209 Hausman Road
Suite A
Allentown, PA 18104

866.512.MKSD toll free
610.366.2081 phone
610.366.8399 fax

LVEDC
Office Renovations
520 N New St,
Bethlehem, PA 18018

DRAWING TITLE
Exterior Signage - Blade Signs

PROJECT NUMBER
21.180

DRAWN BY
ccc

SCALE
1/2" = 1'-0"

DATE
02.02.2022

DRAWING NUMBER
S102

© MKSD, LLC

www.mksdarchitects.com

2/17/2022 4:02:40 PM P:\21.180 LVEDC\Design\BIM\21.180 LVEDC_Signage.rvt

2/17/2022 4:07:13 PM P:\21.180 LVEDC\Design\BIM\21.180 LVEDC_Signage.rvt

MK
SD
architects

MKSD, LLC
1209 Hausman Road
Suite A
Allentown, PA 18104

866.512.MKSD toll free
610.366.2081 phone
610.366.8399 fax

LVEDC
Office Renovations
520 N New St,
Bethlehem, PA 18018

DRAWING TITLE
Exterior Signage - For REF only

PROJECT NUMBER
21.180

DRAWN BY
ccc

SCALE

DATE
02.02.2022

DRAWING NUMBER
S103

© MKSD, LLC

www.mksdarchitects.com