








SOUTH ELEVATION

Monocacy G.C., LLC
 218-228 W. Union Blvd.
 Bethlehem, PA
 SCHEME-6.0
 SK:011122



5 10 15 20 30 40
 SCALE IN FEET

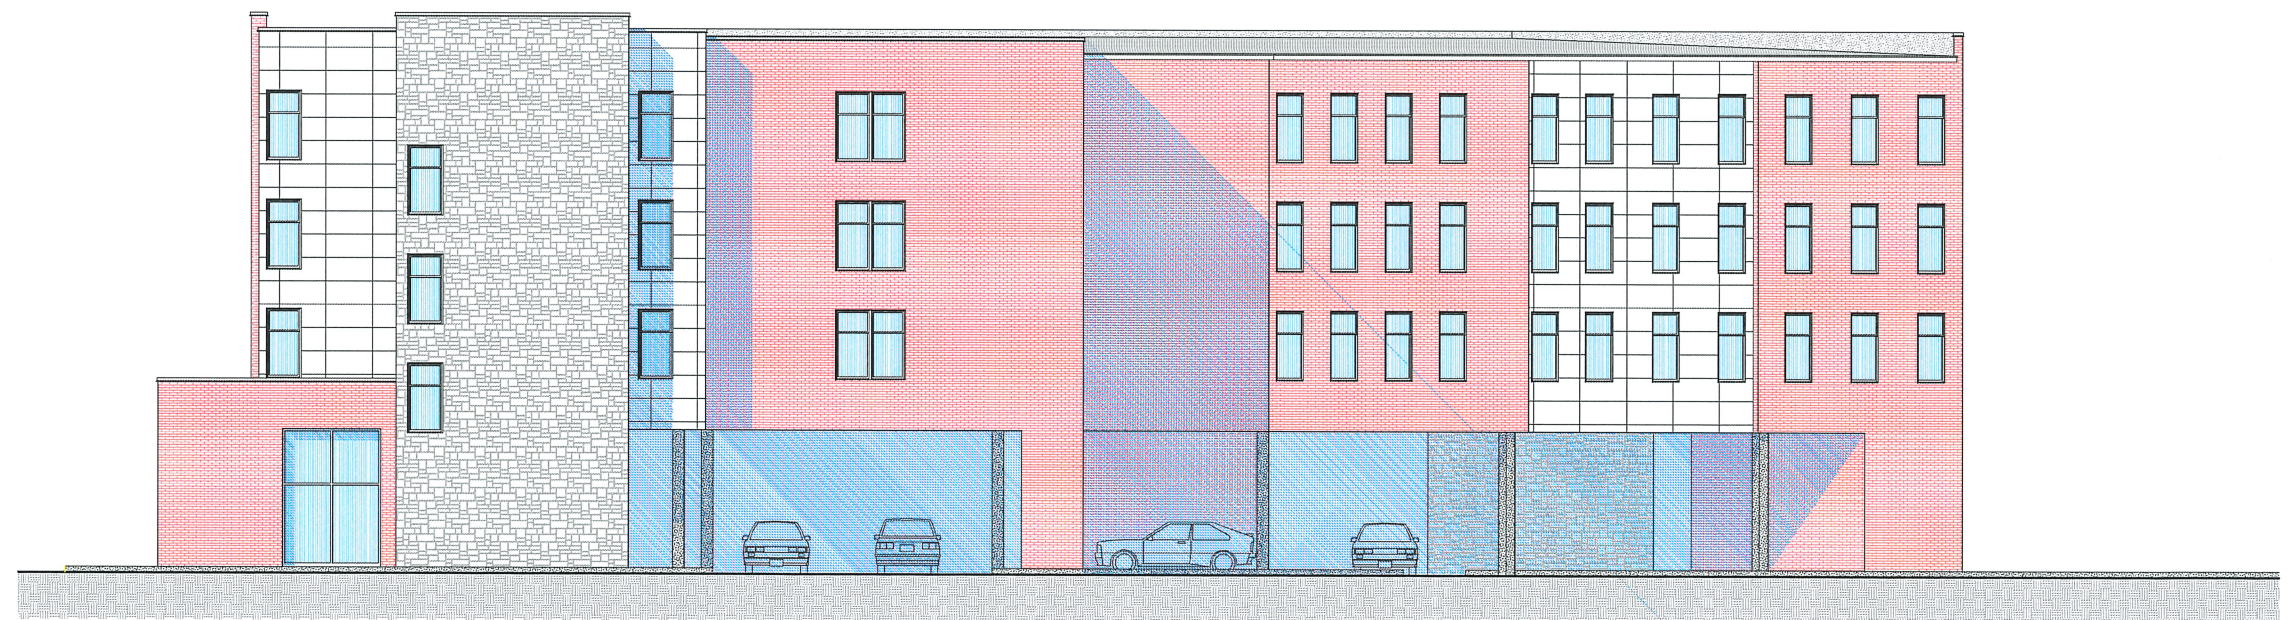


EAST ELEVATION

Monocacy G.C., LLC
218-228 W. Union Blvd.
Bethlehem, PA
SCHEME-6.0
SK:011122



RETAIL / GARAGE

5 10 15 20 30 40
SCALE IN FEET

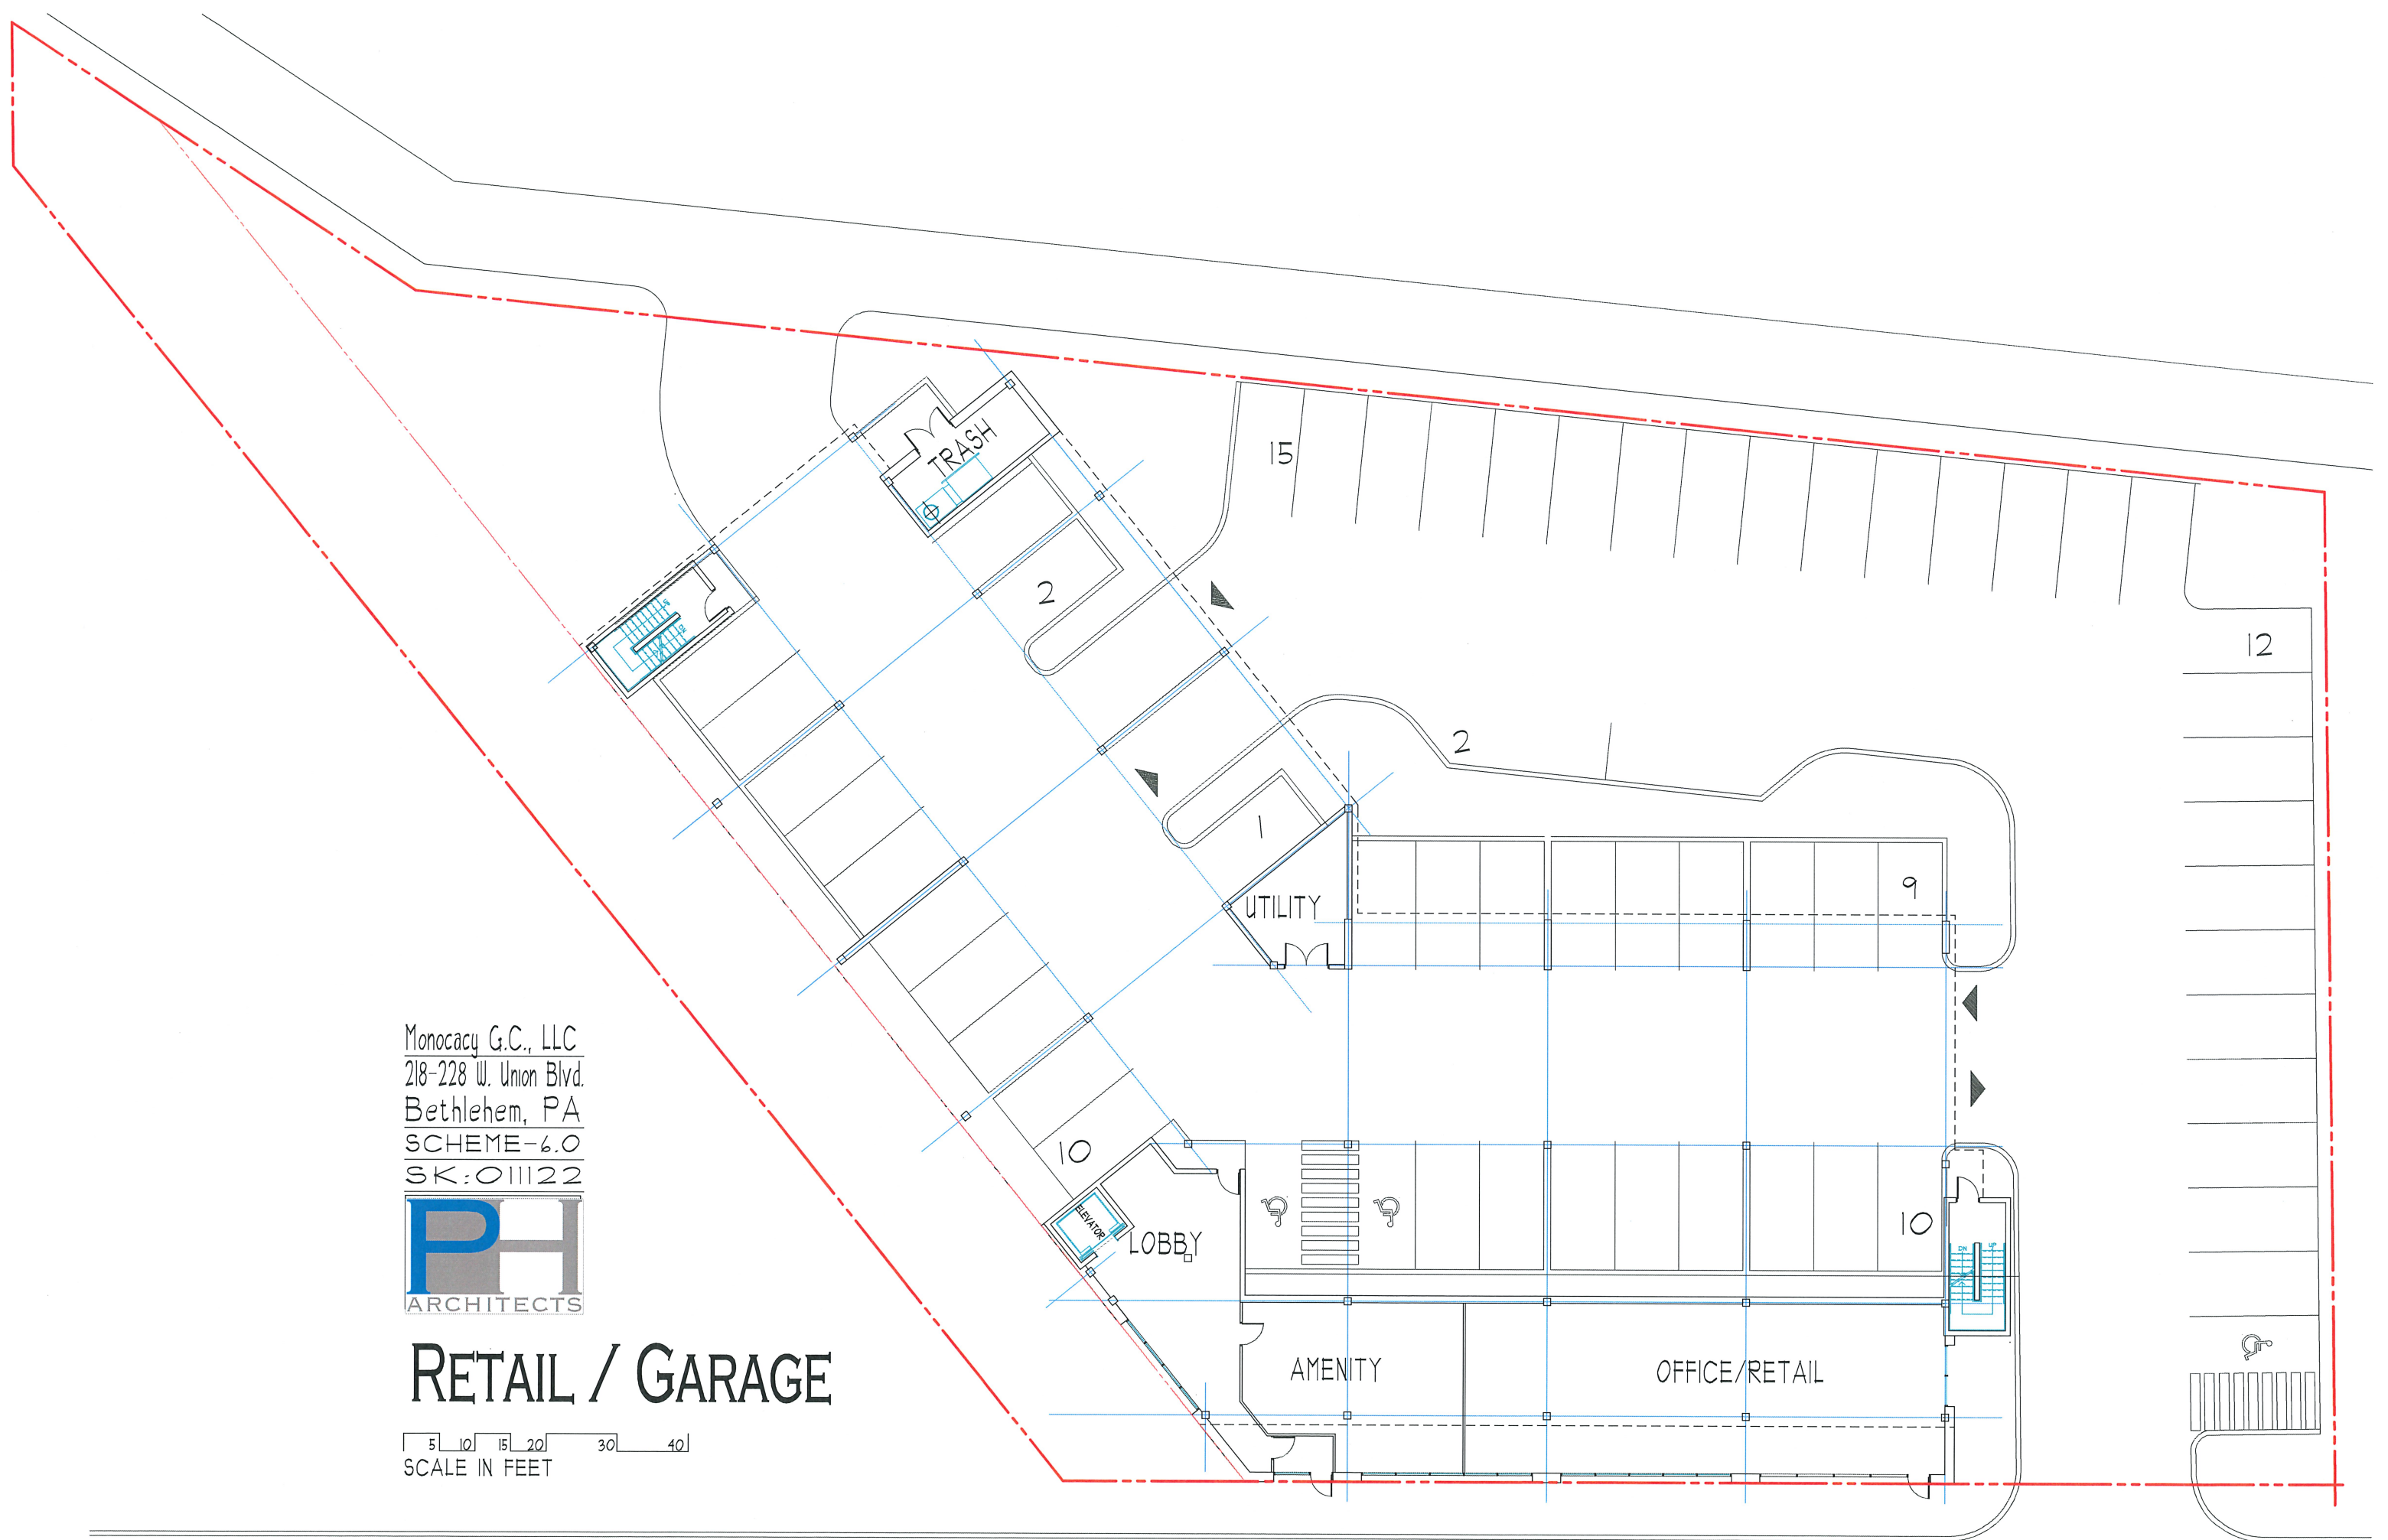

Monocacy G.C., LLC
218-228 W. Union Blvd.
Bethlehem, PA
SCHEME-6.0
SK: 011122



UPPER FLOORS

5 10 15 20 30 40
SCALE IN FEET

