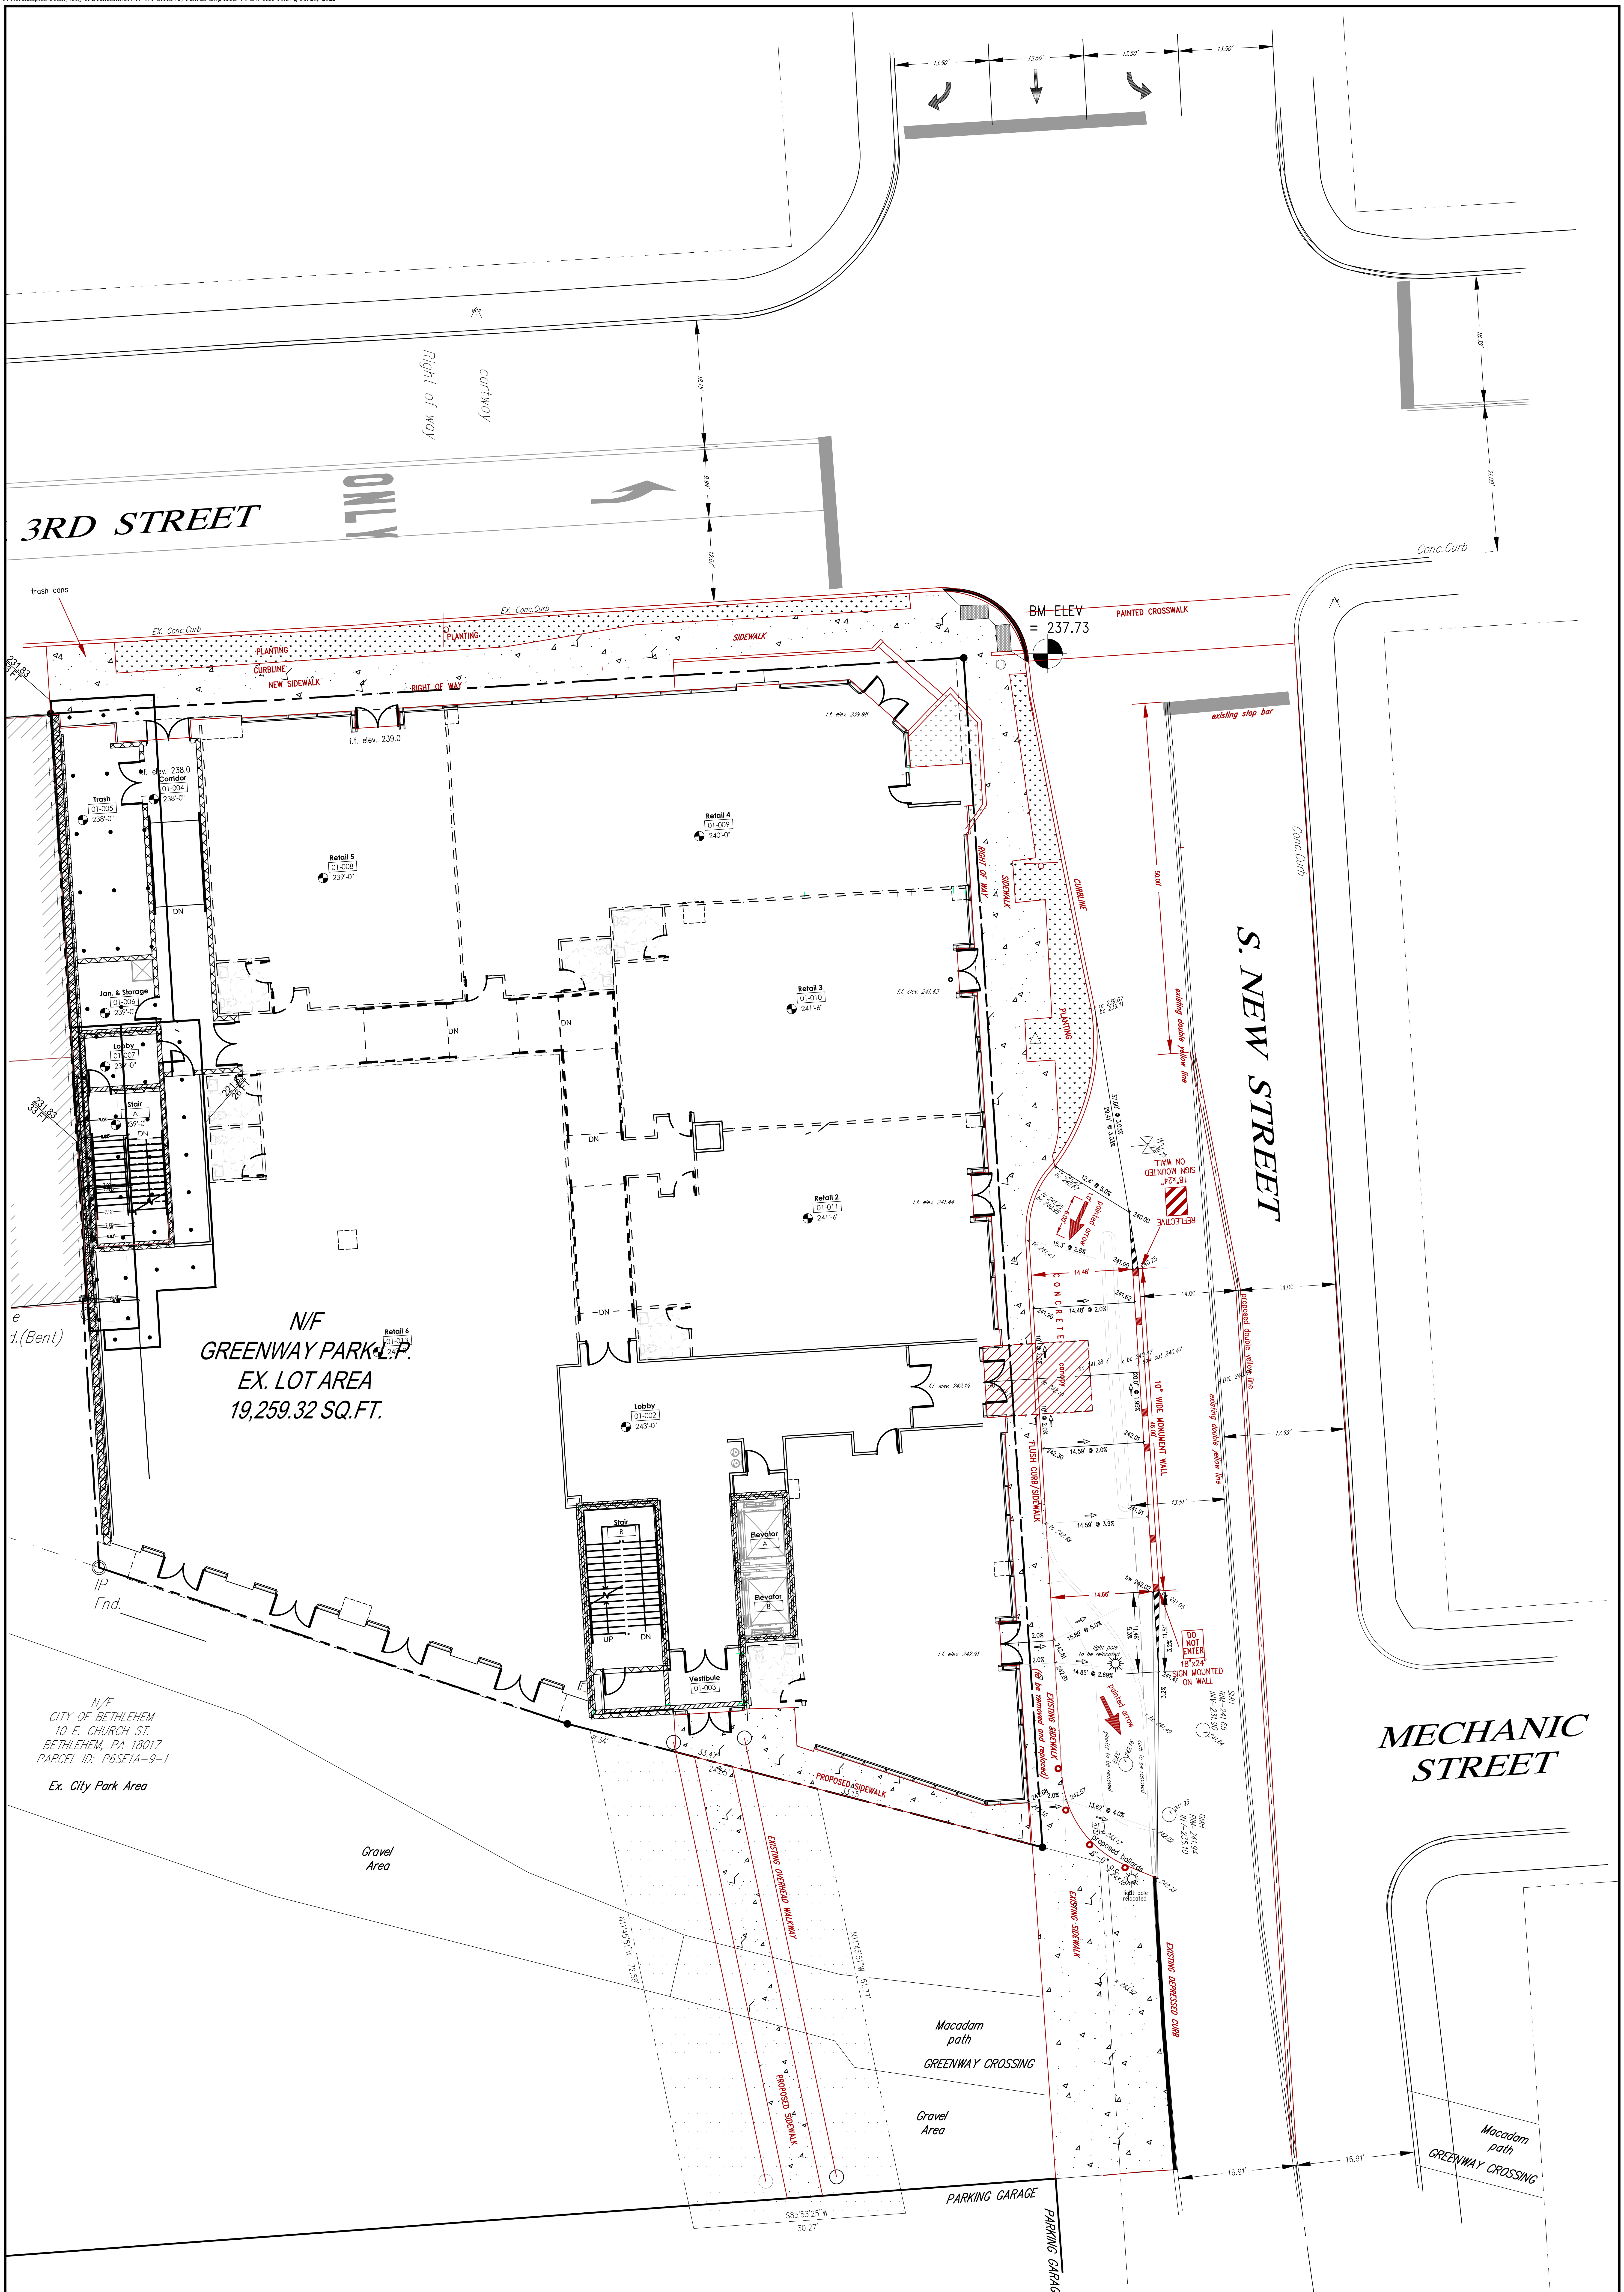

DESIGNED:	ddh
DRAWN:	ddh
CHECKED:	ess
DATE:	10/24/17
SCALE:	1" = 10'
JOB NUMBER:	CN-17-071
SHEET:	1 of 1

REVISIONS

NO	DATE
14	05/15/18
15	05/30/18
16	09/18/18

CURB GRADING PLAN

Greenway Park, LP
3rd & New Streets

NORTHAMPTON COUNTY, PA

KEYSTONE CONSULTING ENGINEERS, INC.
Engineering firm of choice since 1972
863 INTERCHANGE ROAD, SUITE 101, P.O. BOX 639
KRESGEVILLE, PA 18333 PH: (610) 681-5233 FAX: (610) 681-5248
East Office: Bethlehem; West Office: Wescosville
www.kceinc.com

P:\Northampton County\City of Bethlehem\CN-17-071 Greenway Park LP\dwg\KCE-4-NEW base-10.dwg Oct 28, 2022