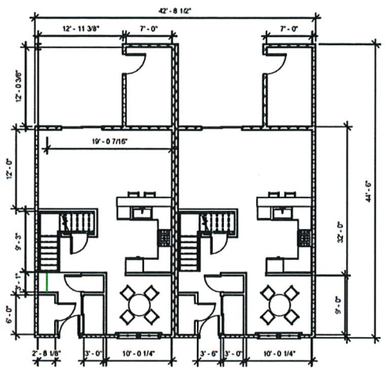

1 1st Floor
1/8" = 1'-0"

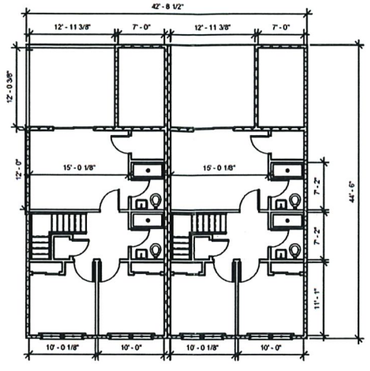

2 2nd Floor
1/8" = 1'-0"

3 South
1/8" = 1'-0"

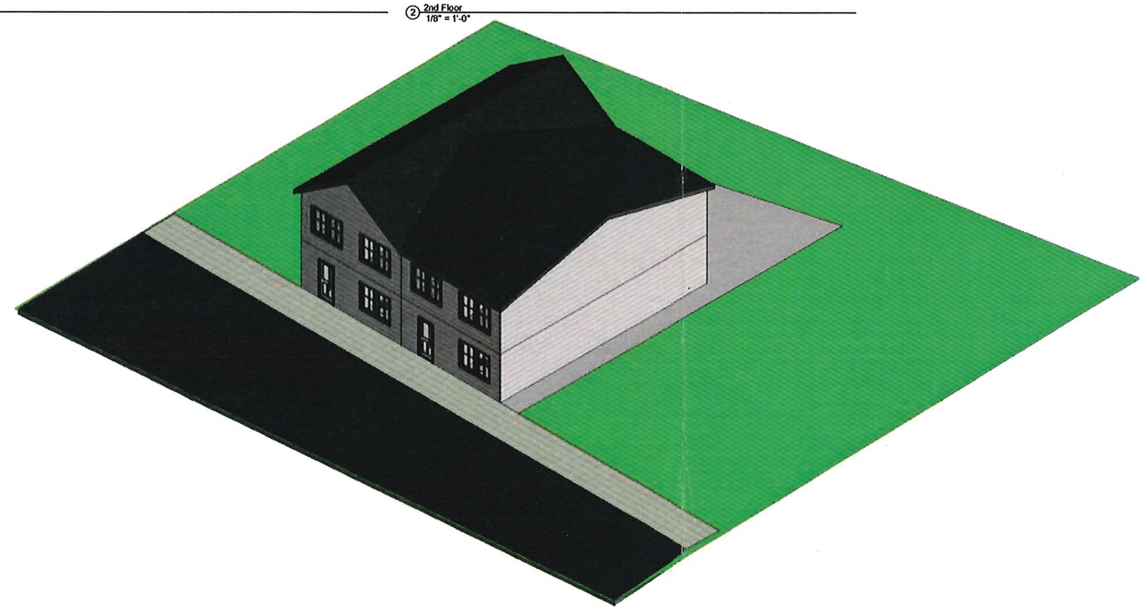

4 (3D)

9/22/2021 2:43:11 PM
\\ARTEFACTDS413\Current Projects\2021\1029 E 3rd St\1029_E_3rd_Kyle\1029_E_3rd.rvt

Artefact, Inc.
CHRISTINE USSLER, AIA
26-28 EAST THIRD STREET
BETHLEHEM, PA 18015
610.861.0235 PHONE
610.861.9772 FAX

www.artefactarchitecture.com

Architecture |
Sustainable Design |
Preservation and Planning |

Ruggonz LLC 1029 E 3rd
1029 E 3rd St, Bethlehem, PA 18015

CLIENT
Owner

SEAL & SIGNATURE

ISSUE

NOT FOR CONSTRUCTION

TITLE
Ruggonz LLC 1029 E 3rd

Project Status
ISSUE DATE 9/22/21
SCALE 1/8" = 1'-0"
DRAWN BY Kyle
CHECKED BY Checker

A101

© ARTEFACT, INC 2018